


Elevation 1

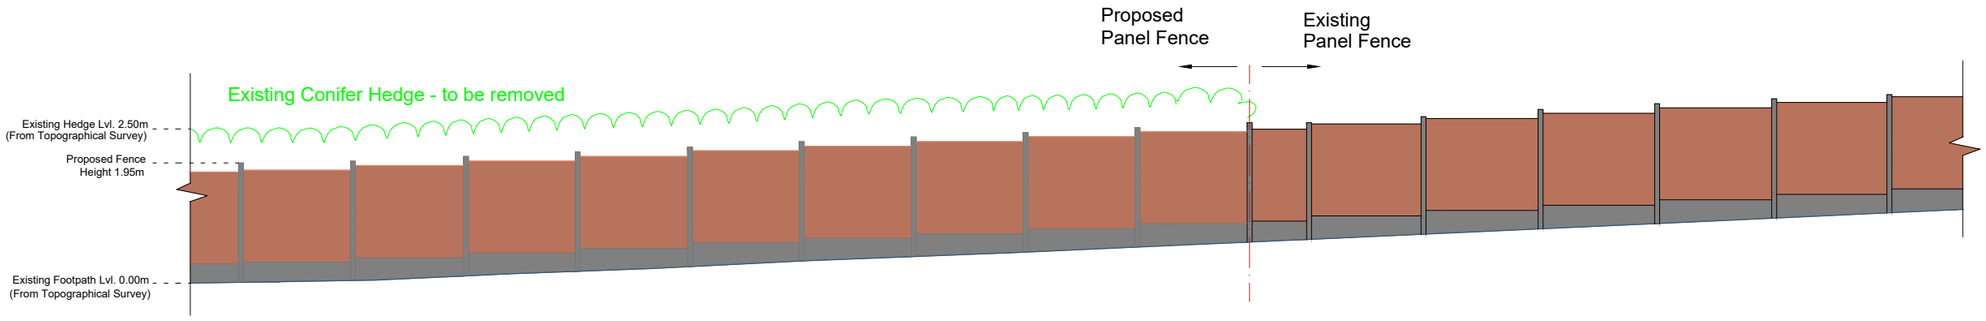

Elevation 2

stafsurv LAND SURVEYORS

www.stafsurv.com

Vernon Courtyard, Main Road, Sudbury, Derbyshire. DE6 5HS
T 01283 584800 > F 01284 584844 > E info@stafsurv.com

NOTES

CLIENT

Mr Matthew Scire

SITE

Hunters Lodge
122 Ashbourne Road,
Cowers Lane DE562LG

PROJECT

Proposed Hedge Removel
and Fence Elevations

SCALE

1:100 @ A3

DATE

09-06-2026

DRAWING No.

HL-F-ELE01