Location Plan

Site Address: **Ley View, Portway, Holbrook, Belper, DE56 0TE**

PlanningPortal

Date Produced: **09-Jun-2026**

Scale: **1:1250 @A4**

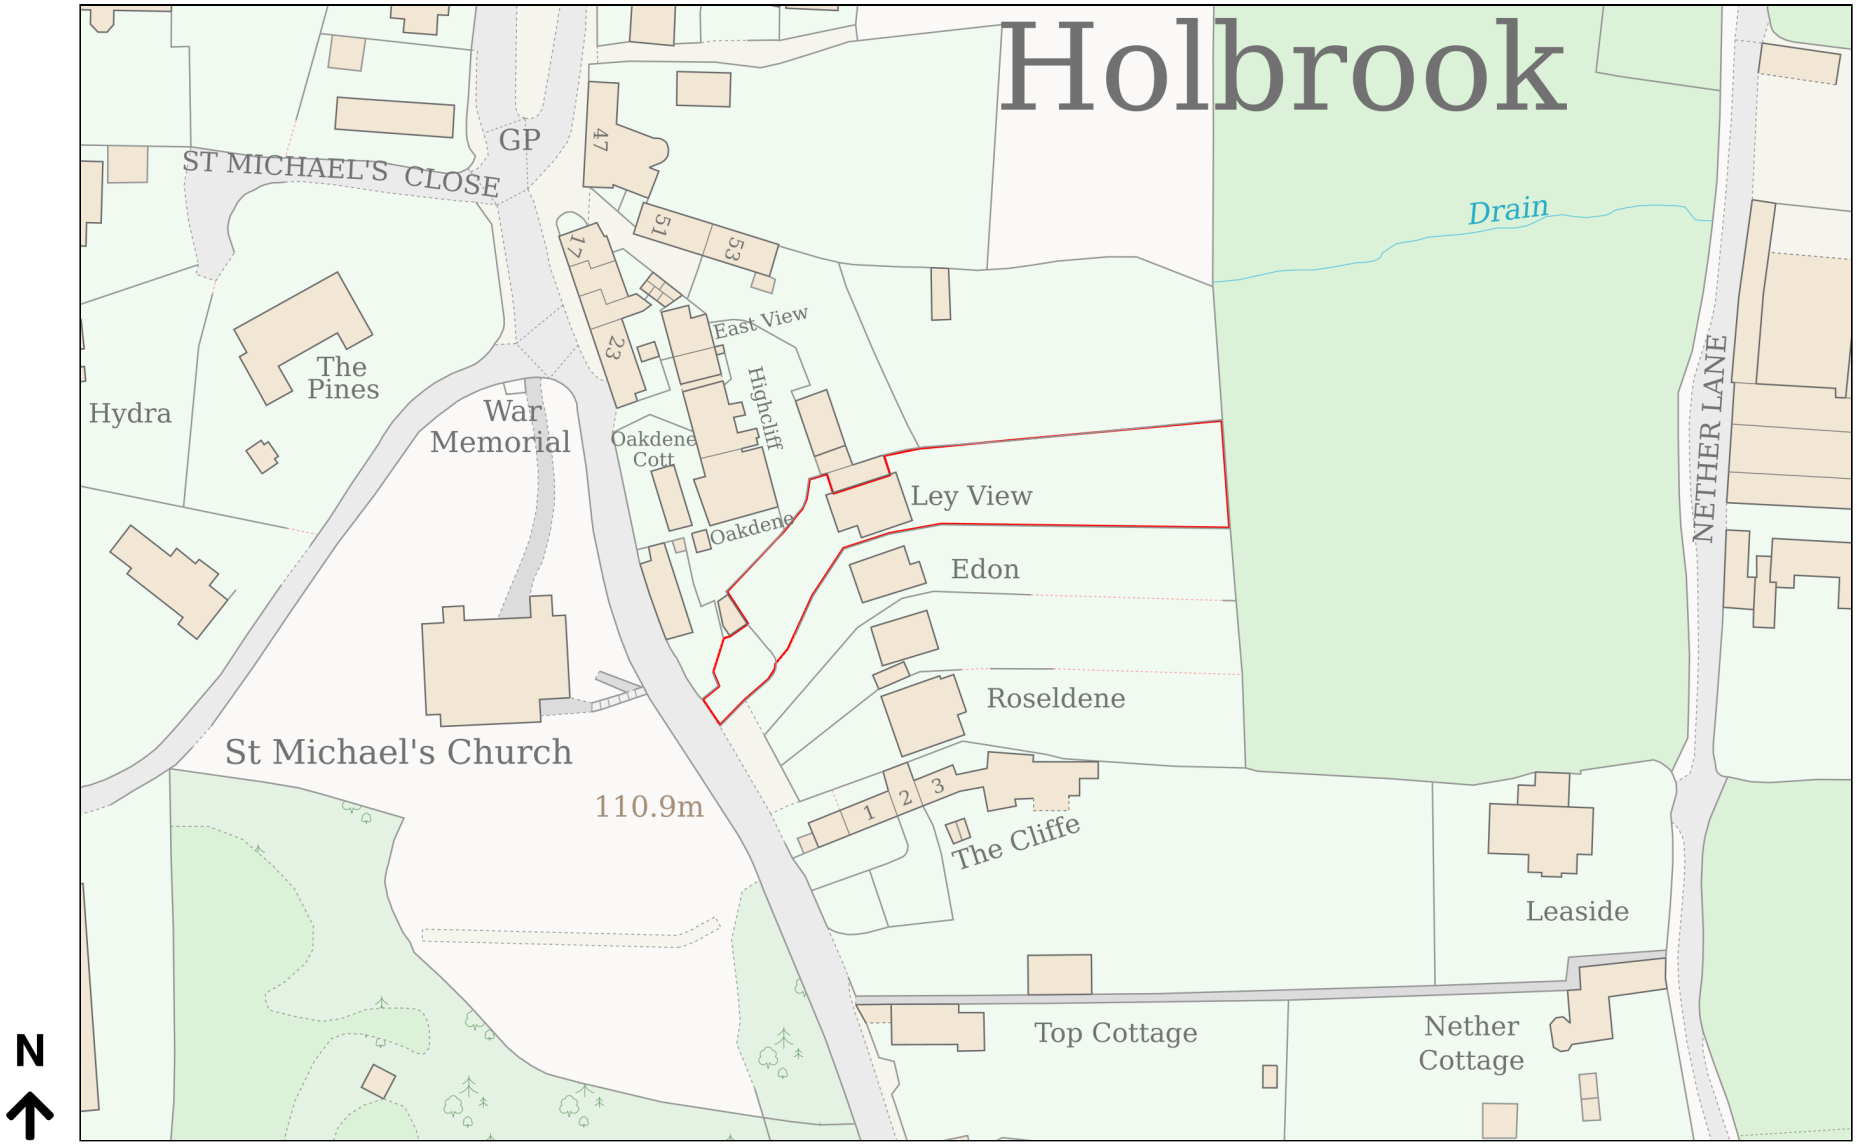

Planning Portal Reference: **PP-14927367v2**

Powered By TerraQuest

© Crown copyright and database rights 2026 OS 100042766