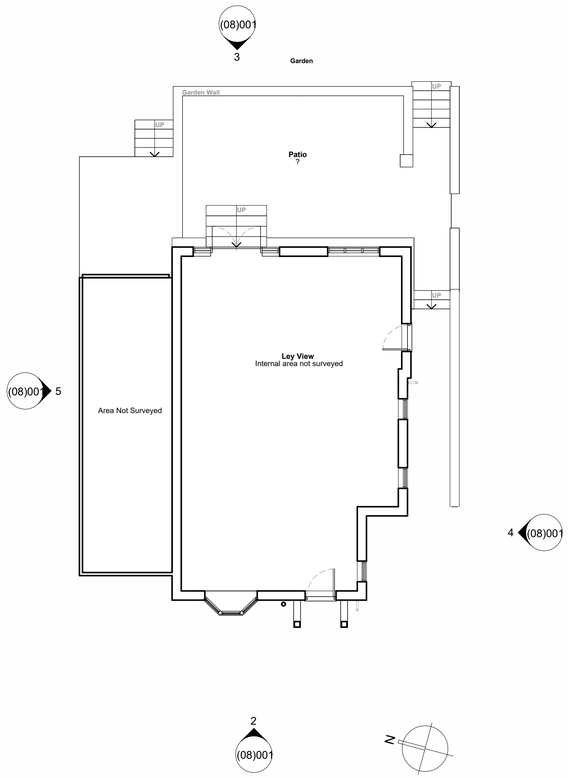

1 | Existing Ground Floor Plan | 1 : 100

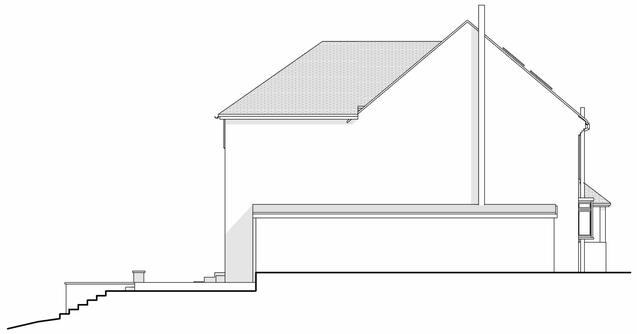

5 | Existing Elevation (North) | 1 : 100



4 | Existing Elevation (South) | 1 : 100



2 | Exsting Elevation (East) | 1 : 100



3 | Existing Elevation (West) | 1 : 100

0 1 2 5m

SCALE 1:100

REV	DATE	ISSUED	DESCRIPTION
P1	09/06/2026		Planning Request
D1	11/03/2026		Initial Draft Issue

Original Sheet Size

A1

STATUS

Concept

PROJECT

Ley View, Holbrook

CLIENT

Mr. Jonny Beard

DRAWING

As Existing

1 : 100

DATE

April 2026

L. BAMFORD
BRICKWORK & CONSTRUCTION

lbamfordbrickwork@gmail.com 07581214657

- All rights under Chapter IV of the Copyright, Designs and Patents Act 1988 are reserved and expressly asserted.
- Where drawings are to be read in conjunction with others, including specialist or consultant information, they shall be cross-checked. Any discrepancies are to be reported to the designer prior to execution of the works.
- All dimensions are in millimetres and all levels are in metres, unless noted otherwise.
- Any discrepancies, omissions, or conflicts within or between these drawings and specifications shall be reported in writing to L. Bamford Brickwork and Construction or the Engineer for clarification before works proceed.
- This drawing has been prepared solely for the use of the Client named in the title block and shall not be copied, loaned, or used by any third party without prior written consent.

DRAWING NUMBER

003.001.1-(08)001

REVISION

P1

© COPYRIGHT