




05/01 Existing Front Elevation.
1:100.

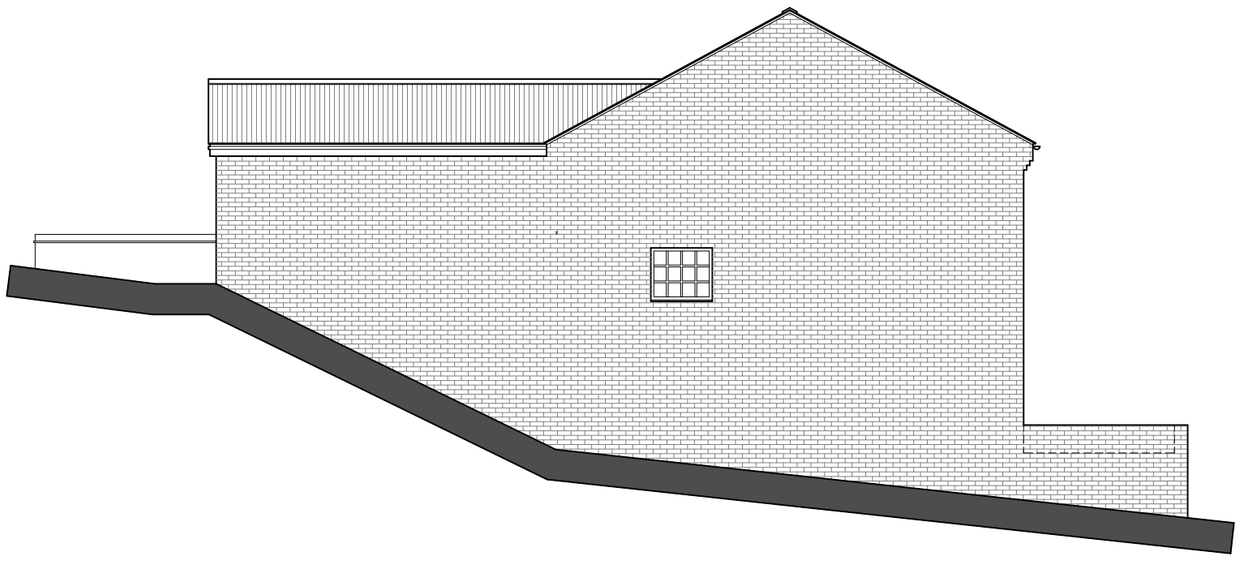


05/02 Existing Side Elevation.
1:100.

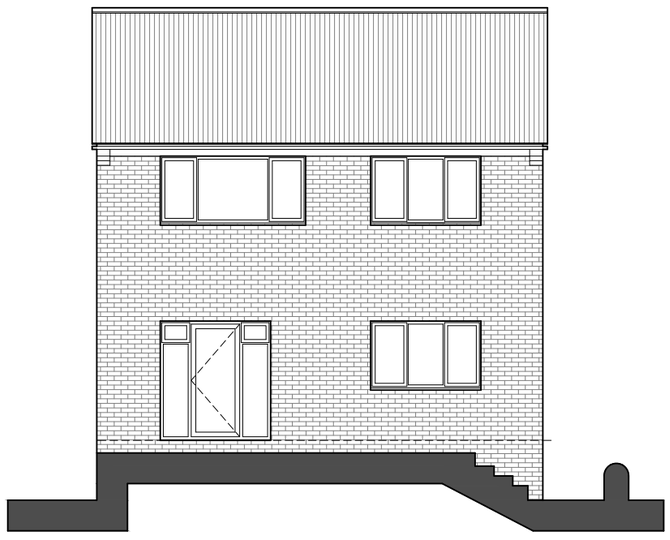

05/03 Existing Side Elevation.
1:100.

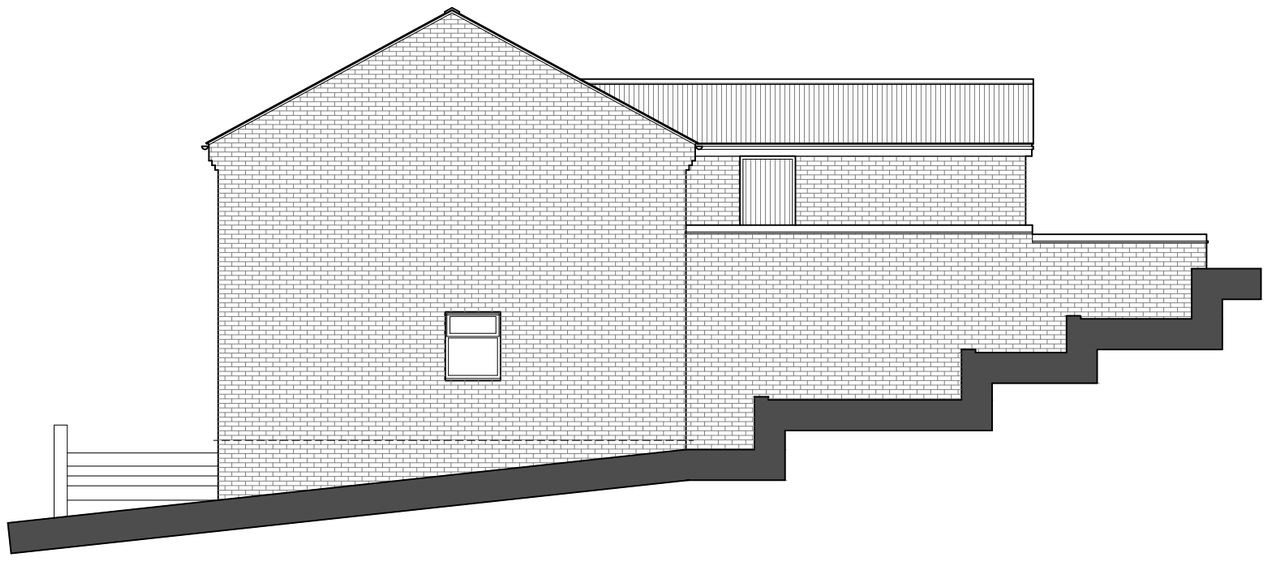

05/04 Existing Side Elevation.
1:100.

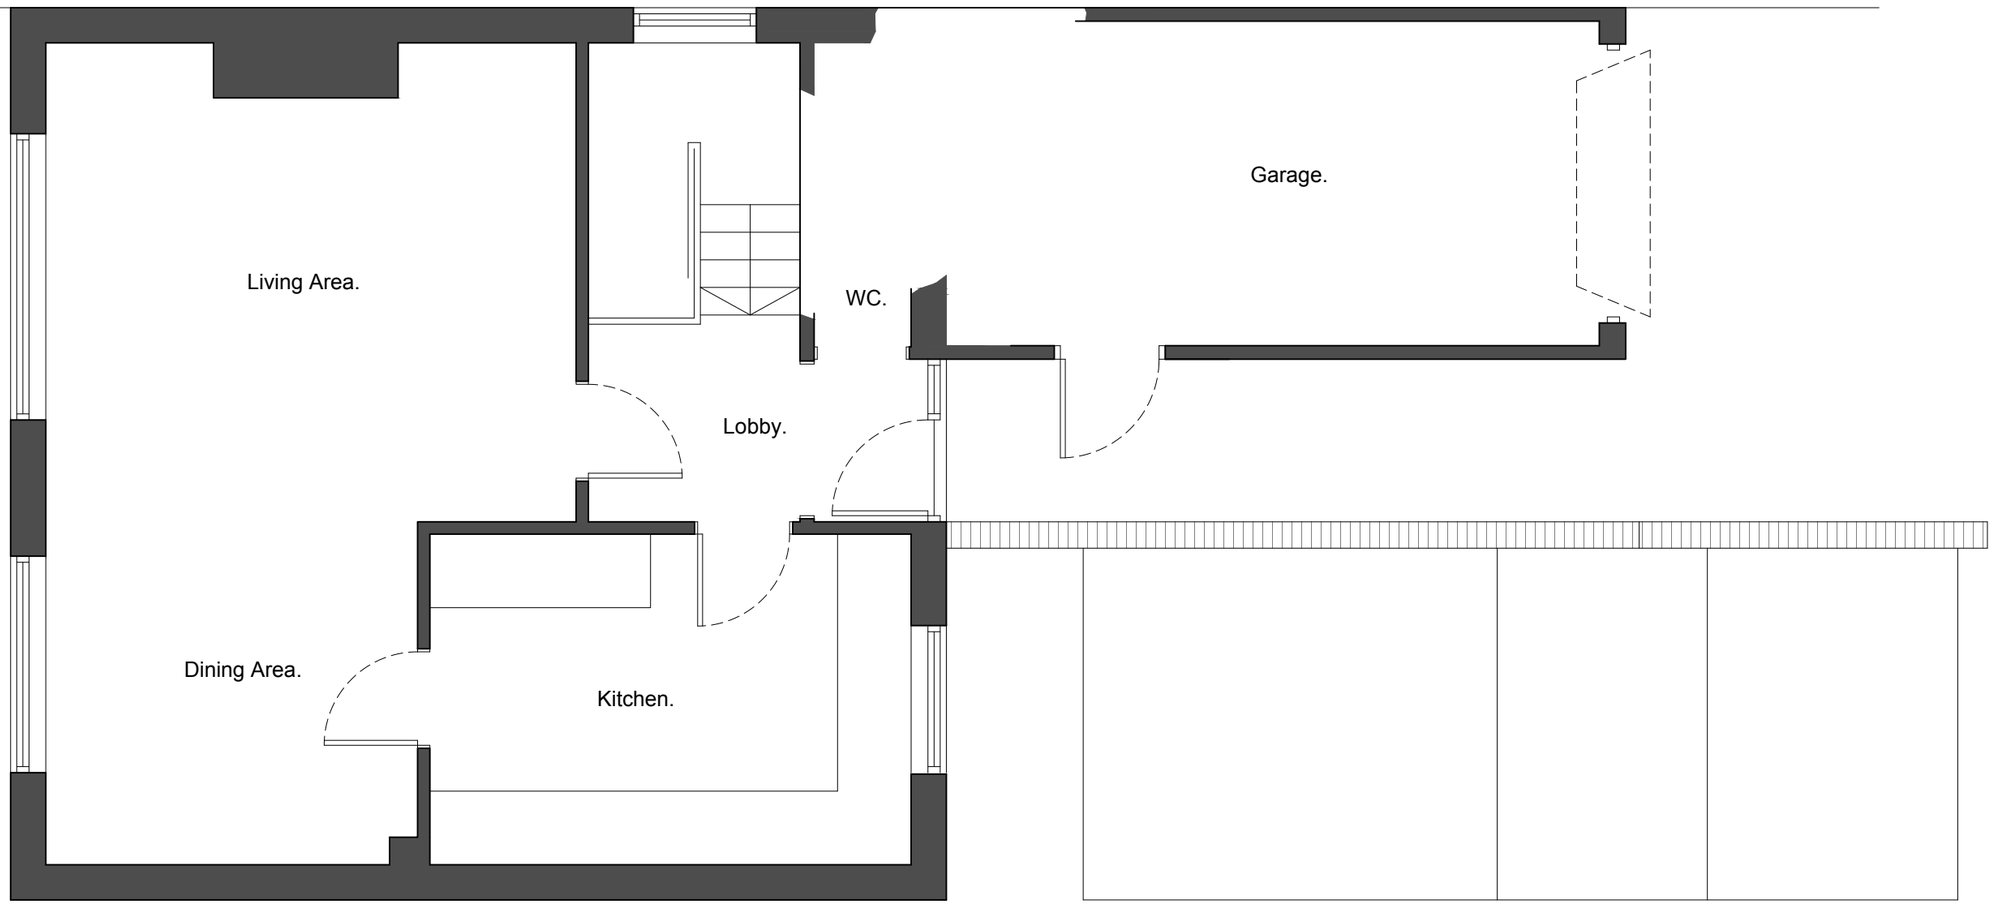

05/05 Existing Floor Plans.
1:50.

Rev.	Drawn	Comments	Date

Status Planning

dkmy architects ltd
Davidson Keighley Marston Yat
dkmy architects
a: 10 Spencer Road, Belper, Derbyshire DE56 1JY
e: info@dkmy.co.uk
m: 07847 328 233
w: www.dkmy.co.uk

PROJECT
16 Becksitch Lane, Belper.
Derbyshire. DE56 1UZ

CLIENT
C. Burns.

TITLE
Existing plans and elevations

DRAWN	CHECKED	
RjK	MK	
NUMBER	REVISION	ORIGINAL SIZE
26-128-08-05	/	A2
SCALE	DATE	
1:50 / 1:100	April 2026	