



05 / 01 Proposed Front Elevation.
1:100.

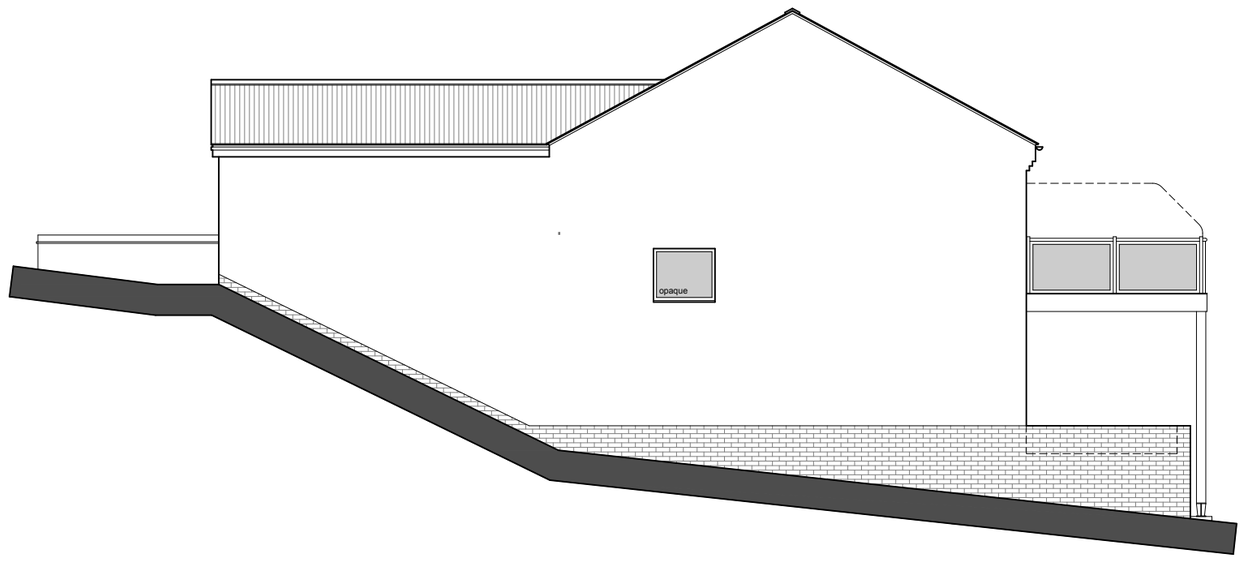

05 / 02 Proposed Side Elevation.
1:100.

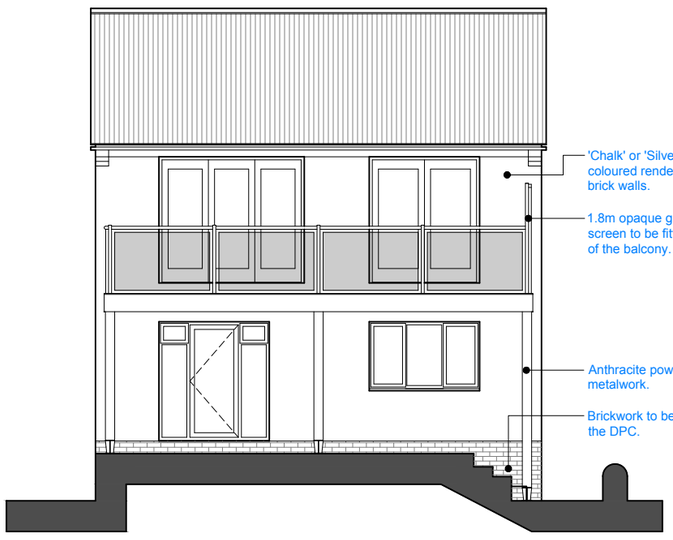


'Chalk' or 'Silver Pearl' through coloured render to the existing brick walls.

1.8m opaque glazed privacy screen to be fitted to the side of the balcony.


Anthracite powder coated metalwork.

Brickwork to be retained below the DPC.

05 / 03 Proposed Side Elevation.
1:100.

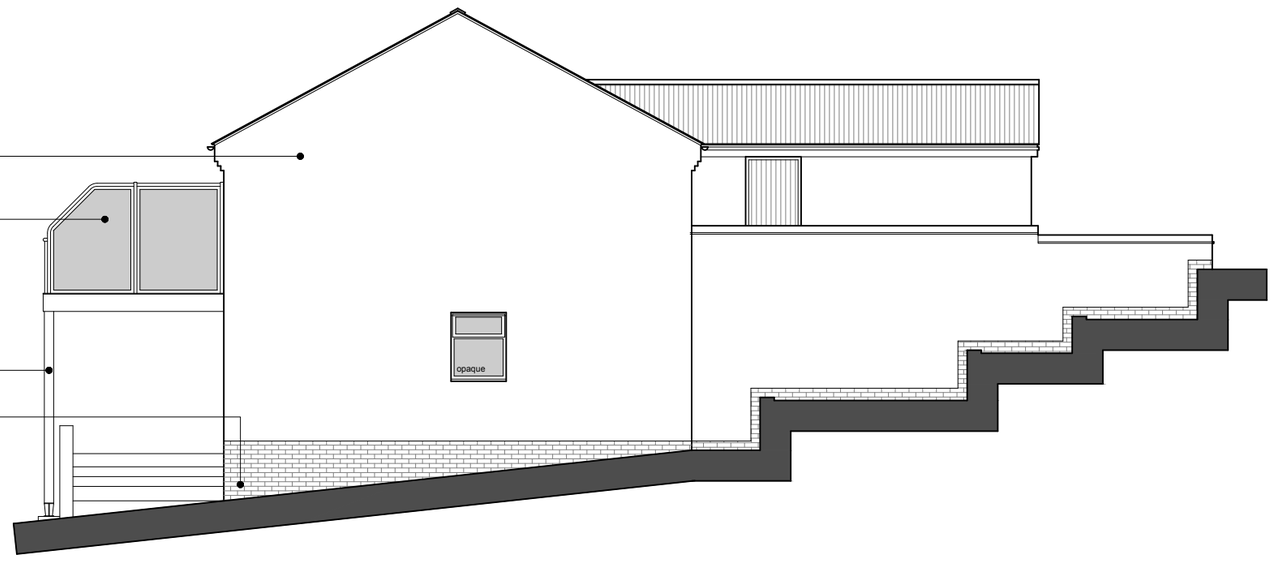

05 / 04 Proposed Side Elevation.
1:100.

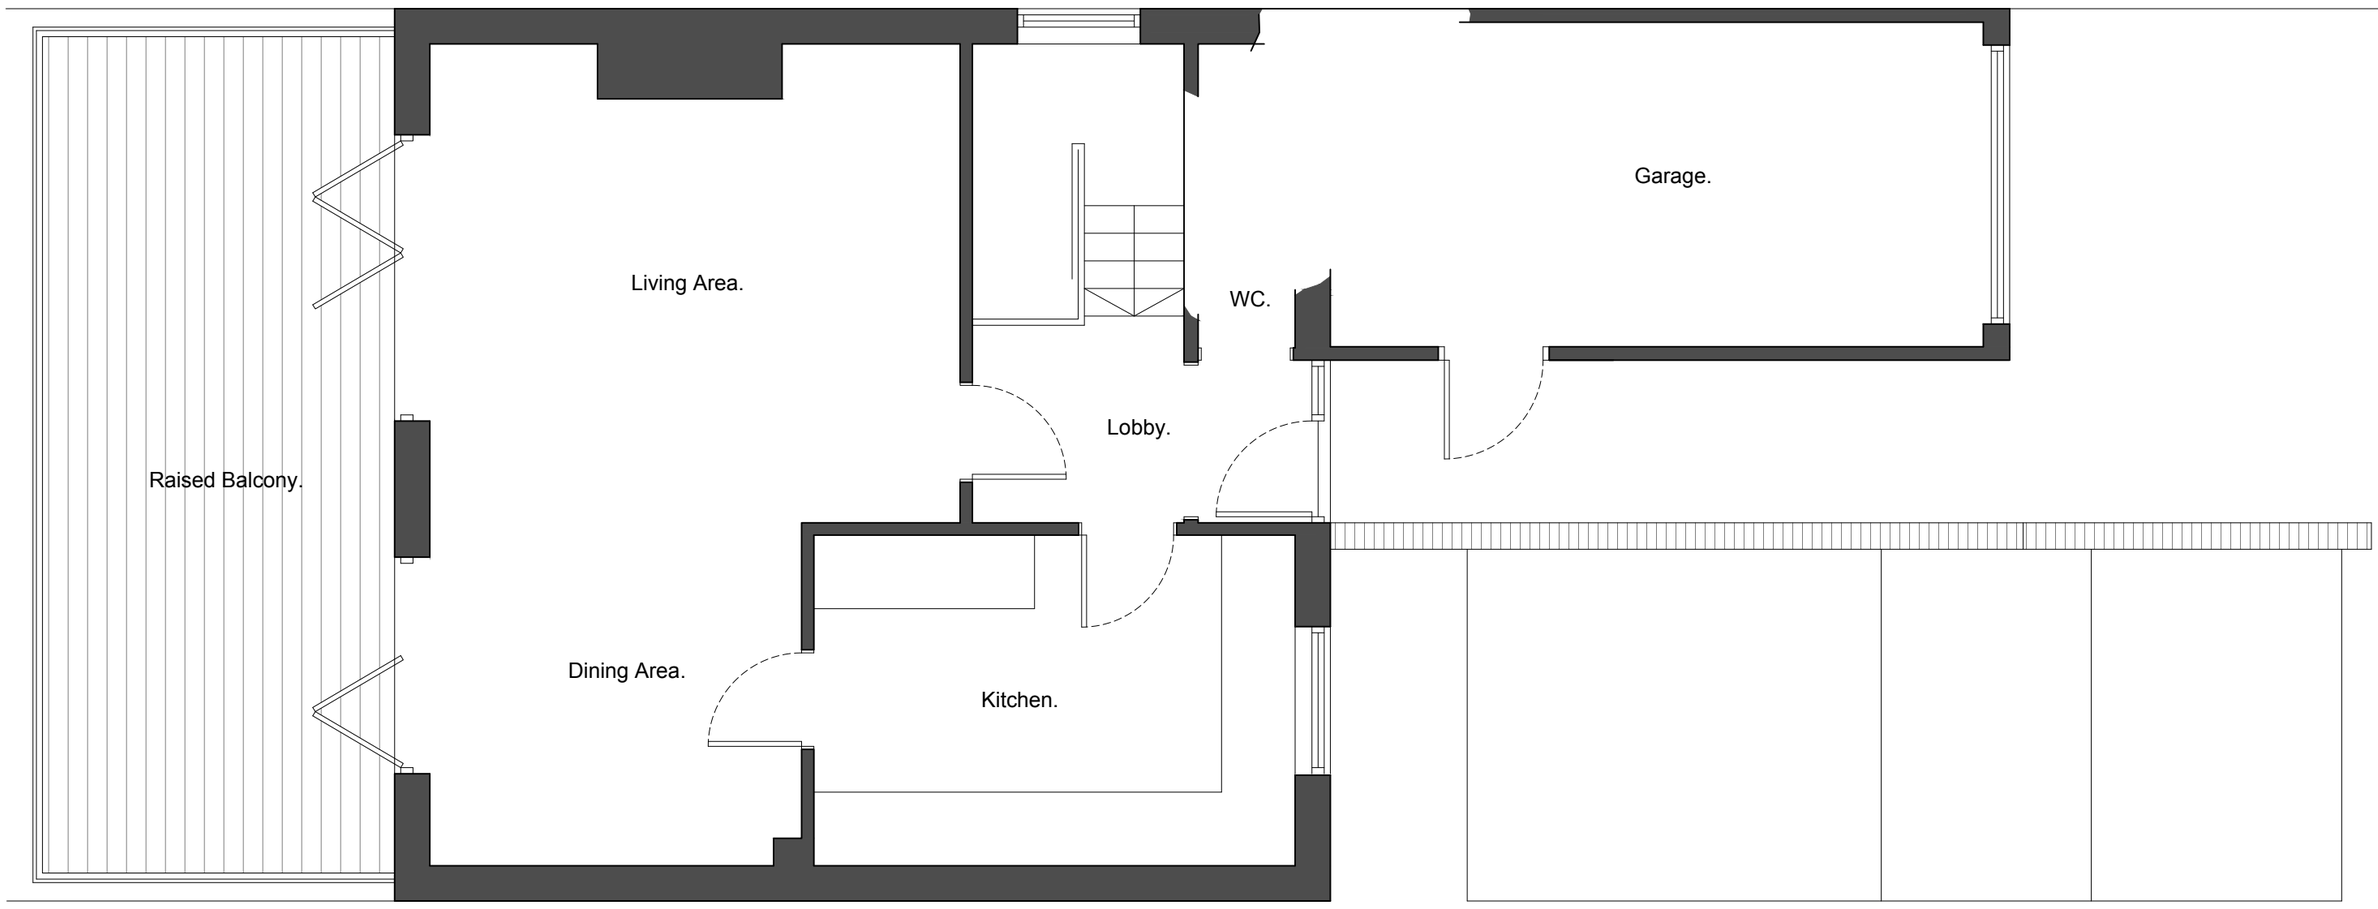

10 / 01 Proposed Floor Plans.
1:50.

Rev.	Drawn	Comments	Date

Status Planning

dkmy architects ltd
Davidson Keighley Marston Yat
dkmy architects
a: 10 Spencer Road, Belper, Derbyshire DE56 1JY
e: info@dkmy.co.uk
m: 07847 328 233
w: www.dkmy.co.uk

PROJECT
16 Becksitch Lane, Belper.
Derbyshire. DE56 1UZ

CLIENT
C. Burns.

TITLE
Proposed plans and elevations

DRAWN	CHECKED	
RjK	MK	
NUMBER	REVISION	ORIGINAL SIZE
26-128-08-10	/	A2
SCALE	DATE	
1:50 / 1:100	May 2026	