
T1 - Yew to be removed under application TRE/2026/0858

Copyright of this drawing is vested in Lang Architects and must not be copied without consent.

The drawings and Images are prepared for planning purposes only.

No dimensions or levels are to be taken from drawings and are to be confirmed on site.

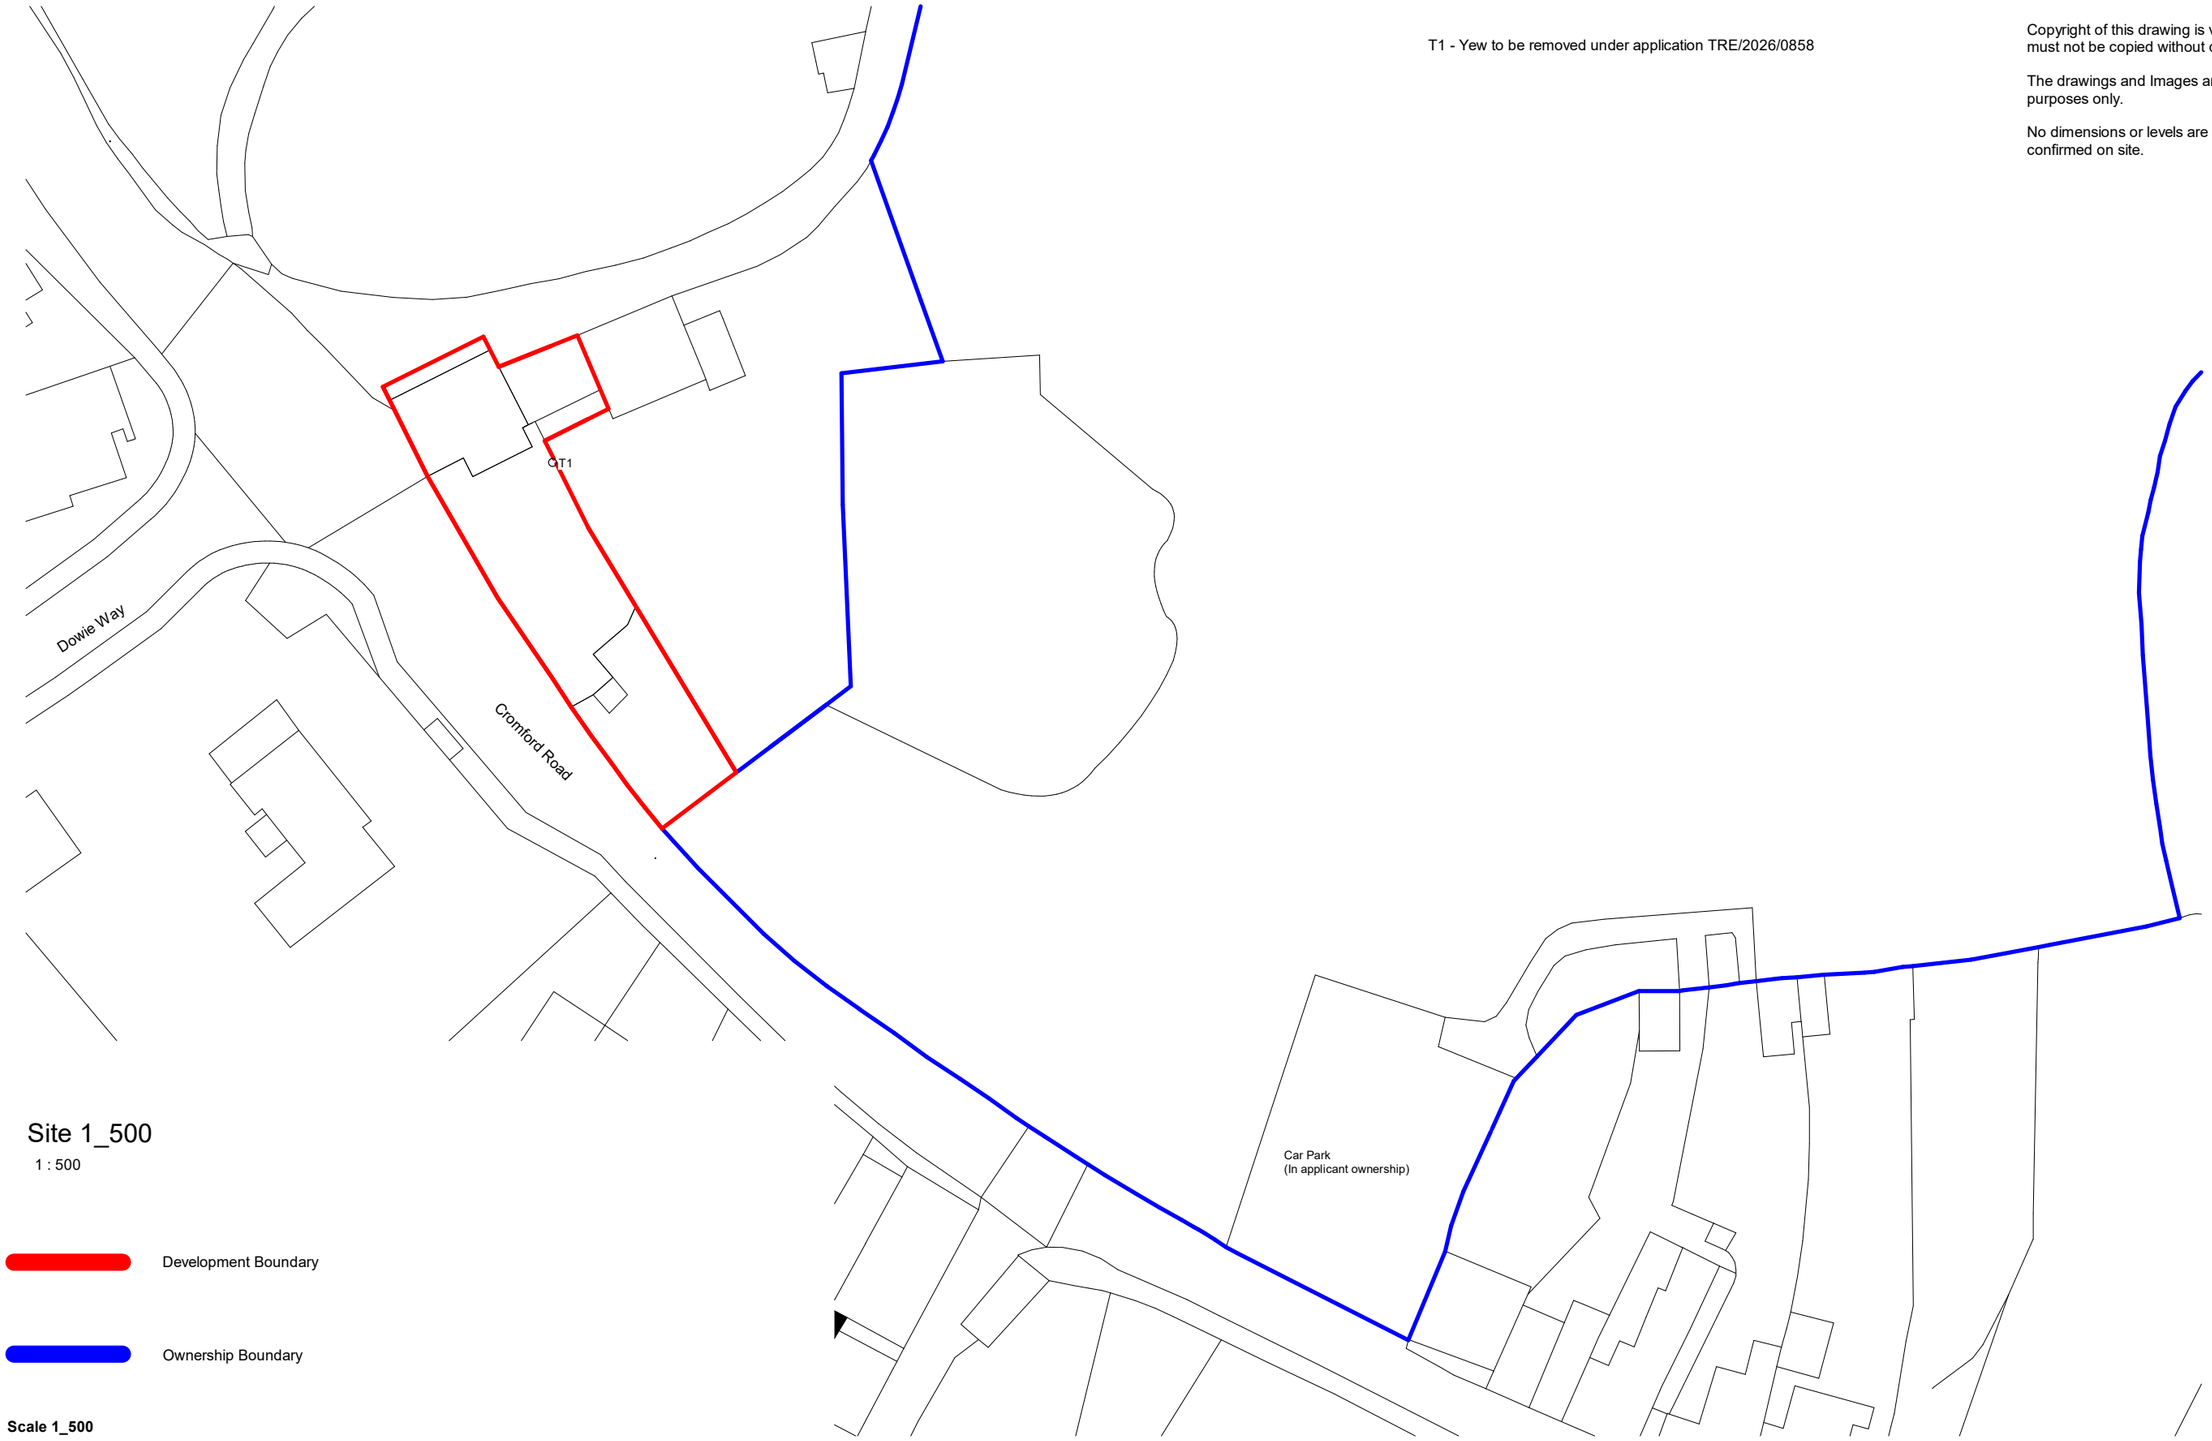

Site 1_500

1 : 500

Development Boundary

Ownership Boundary

Scale 1_500

10m 50m

Ordnance Survey, (c) Crown Copyright 2026. All rights reserved. Licence number 100022432

No.	Description	Date
A	Planning Application	060526
B	Red Line Update	120526
C	Householder Curtilage	290526

LANG ARCHITECTS
info@langarchitects.co.uk

PROJECT
20 Cromford Rd, Crich

SHEET
Existing Site Plan 1_500

CLIENT
Kerry and Dan Martin

Date	Project number	Scale (@ A3)
060526	181	As indicated

Drawn by: CL

Checked by: CL

DRAWING NUMBER: LA-XS-0001

REV: C

10/06/2026 09:45:50