
Location Plan

Site Address: **2, Pargate Close, Marehay, Ripley, DE5 8JU**

PlanningPortal

Date Produced: **10-Jun-2026**

Scale: **1:1250 @A4**

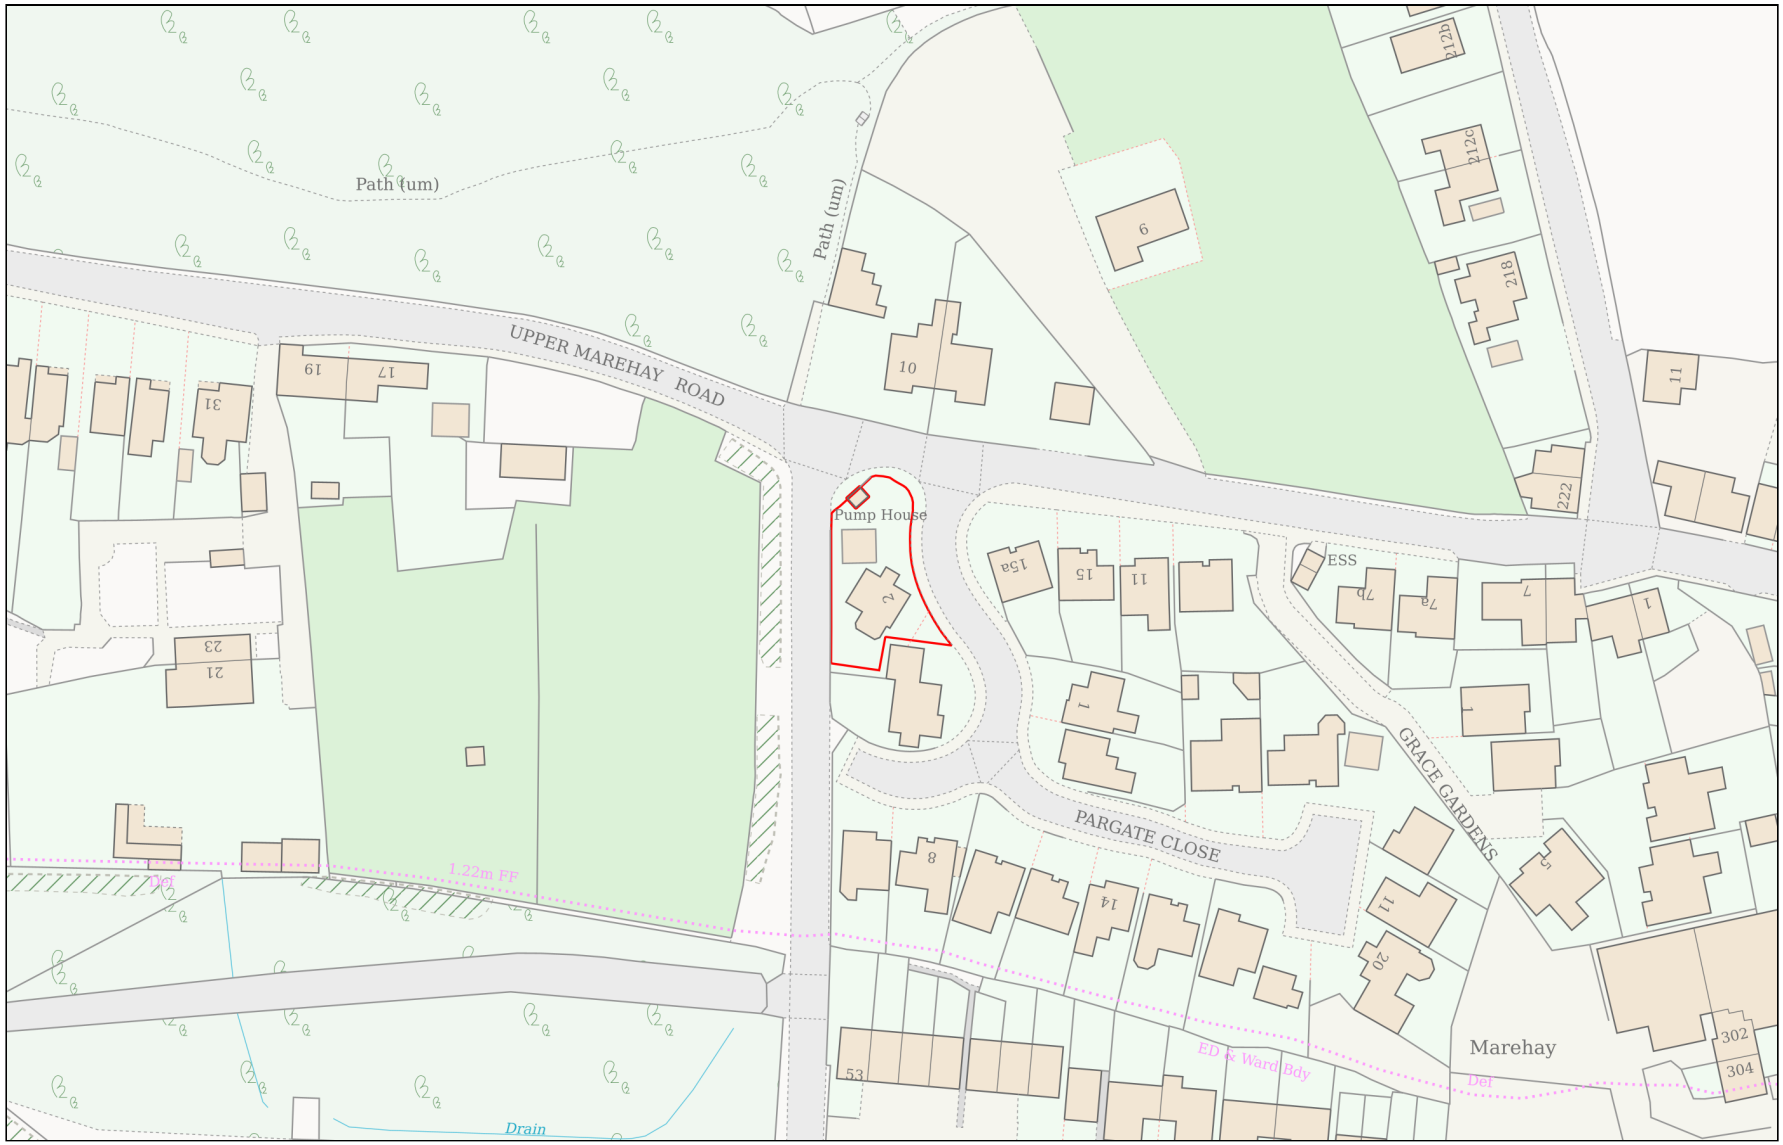

0 50

Metres

Planning Portal Reference: **PP-14956459v1**

Powered By TerraQuest

© Crown copyright and database rights 2026 OS 100042766