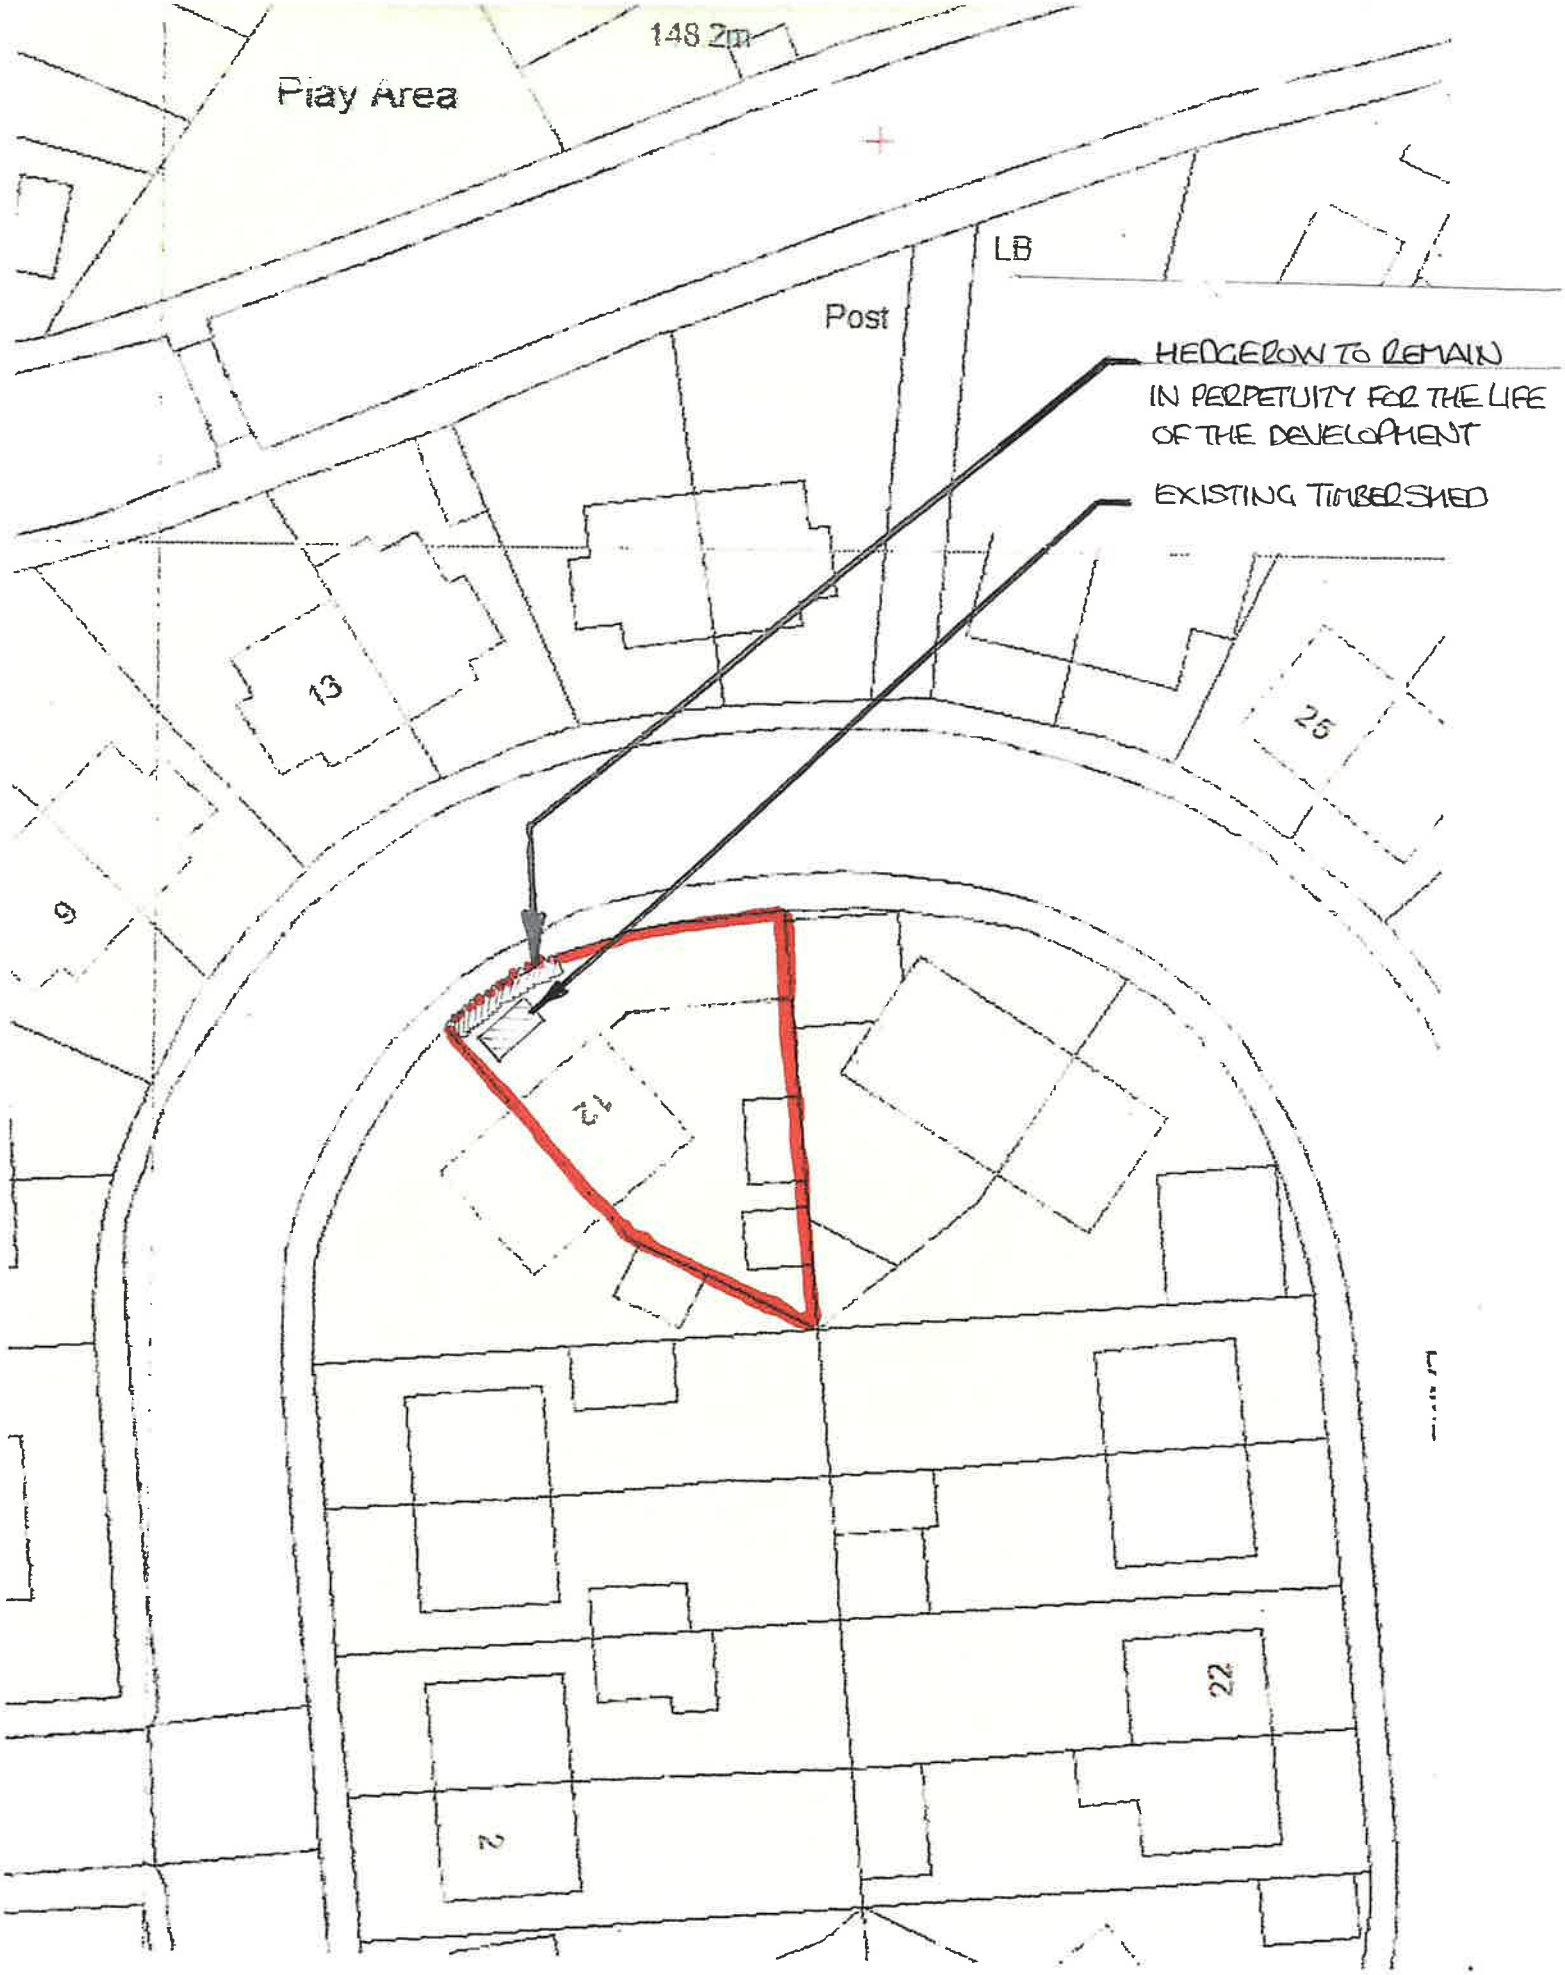

148.2m
Play Area
LB
Post
HEDGEROW TO REMAIN IN PERPETUITY FOR THE LIFE OF THE DEVELOPMENT
EXISTING TIMBER SHED
13
25
9
12
22
2
N

SCALE
1:500