




1 | Existing GA Ground Floor Plan | 1 : 50

0 1 2 3 4 5m


SCALE 1:50

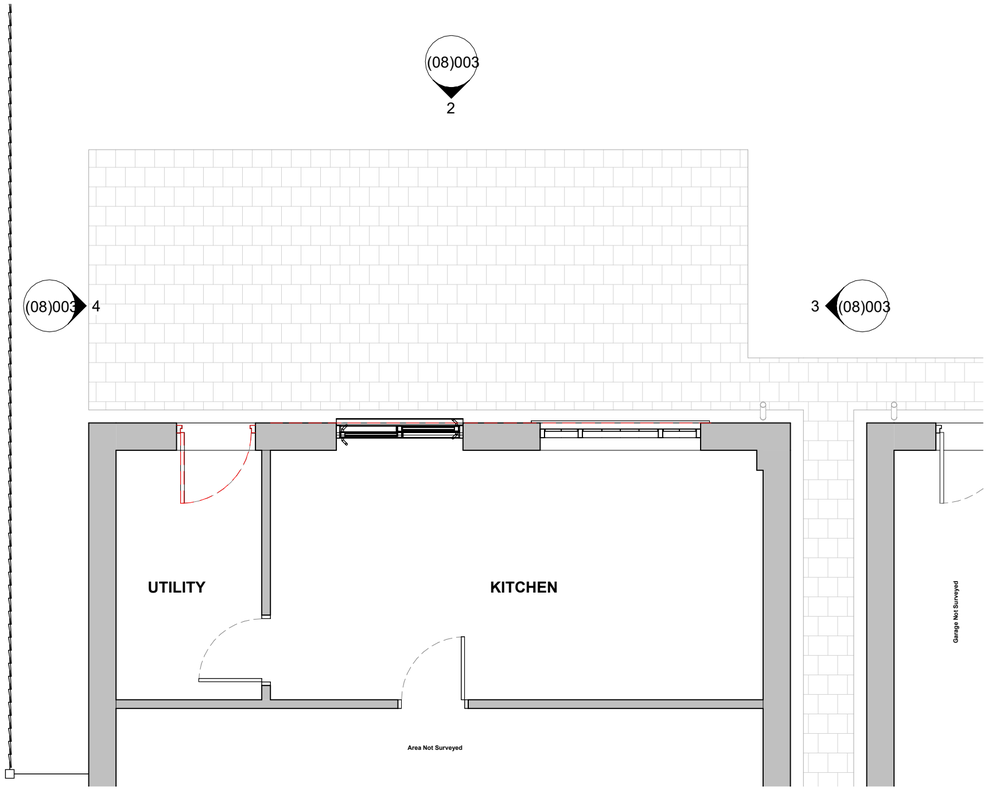

2 | Existing Rear Elevation | 1 : 100

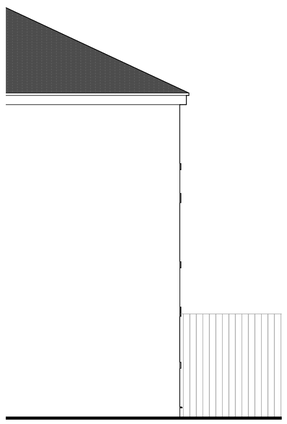

3 | Existing Side Elevation 01 | 1 : 100

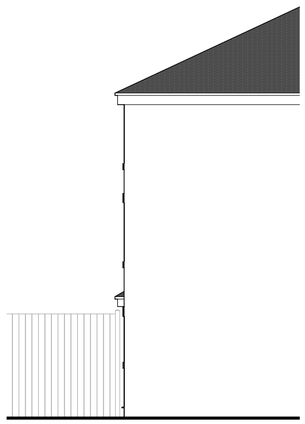

4 | Existing Side Elevation 02 | 1 : 100

0 1 2 3 4 5 10m

SCALE 1:100

| rev | date | issued | description |
|---|---|---|---|

**Newark Studio**
t: 01635 605100

**Derby Studio**
t: 01332 557557

**Manchester Studio**
t: 0161 8261042

GUY TAYLOR ASSOCIATES
NEWARK / MANCHESTER / DERBY

A2
Original Sheet Size

STATUS
Planning

- All rights described in chapter IV of the copyright, designs and patents act 1988 have been generally asserted
- Where any drawing is to be read in conjunction with another, including specialists, the two drawings shall be cross-checked and any descrepancies reported to the architect before the work is put in hand
- All dimensions are in millimeters, all levels are in metres, unless shown otherwise
- Any discrepancies in dimensions or details on or between these drawings/specifications should be drawn to the attention of the Guy Taylor Associates and or the engineer in writing for clarification
- Drawing prepared solely for the use of client, as detailed in text box, and is not to be copied, lent or used by any third party without written permission

PROJECT
**31 Eclesbourne Meadows**
31 Ecclesbourne Cl
Duffield
Belper
DE56 4GJ

CLIENT
D. Webb

DRAWING TITLE
**Existing GA Floor Plans**

| SCALE | DATE | DRAWN | CHK |
|---|---|---|---|
| As indicated | June 26 | OL | JF |

DRAWING NUMBER
**812.1513.1-(08)003**

REVISION

© COPYRIGHT