
P1	Revision Description	XX-XX-XX
Rev.	Revision Description	Date

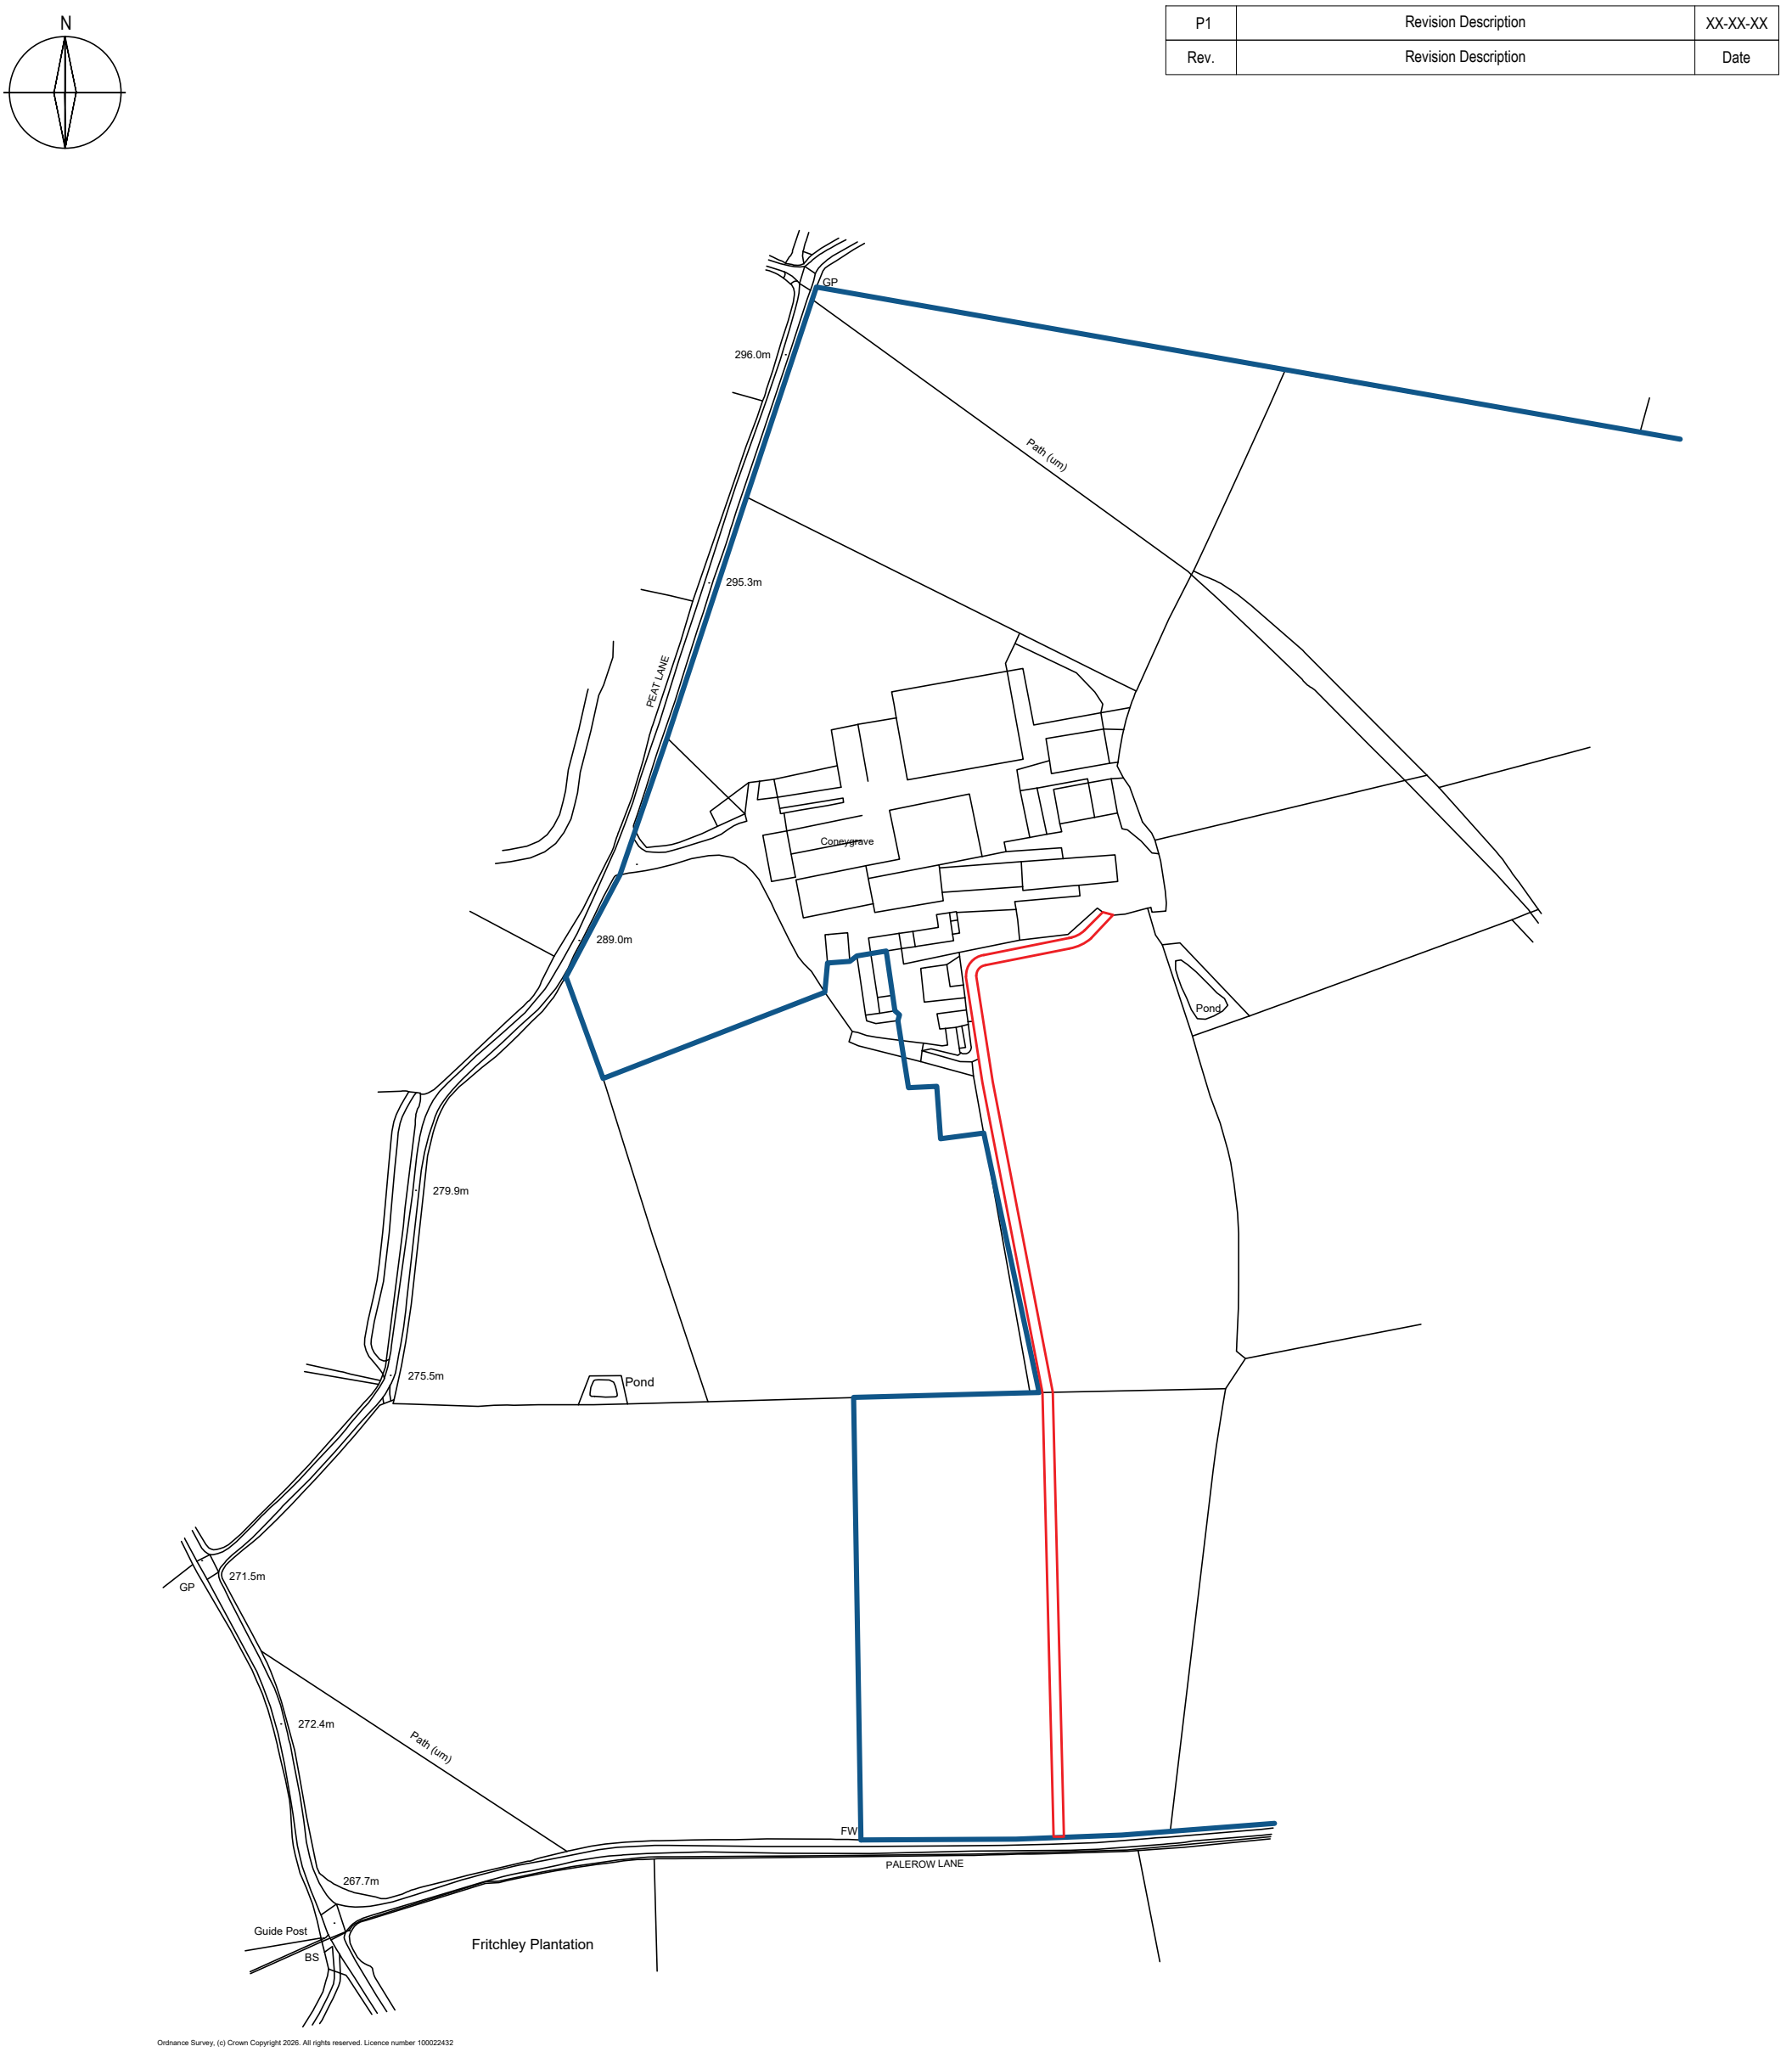

Ordnance Survey, (c) Crown Copyright 2026. All rights reserved. Licence number 100022432

Site Location Plan

Scale 1:2500

Site Area: 1607m²

0 m 30 60 90

STATUS D5 ISSUED FOR PLANNING

PROJECT

Coneygrave Farm, Formation of access track (Prior Approval)

CLIENT

Barney Oulton

JOB NUMBER

0046

DRAWING TITLE

Site Location Plan

FILE NAME

01001

SCALE	DATE	REV
1:2500 @ A3	15/05/26	P1

These drawings are for planning purposes only and are not to be used for construction. All dimensions, details, and information provided are subject to review and approval. Final construction documents must be prepared by a licensed professional.

stock PLANNING LTD

Stock Planning Ltd |
Cromford Creative, Cromford Mills, Mill Lane, Cromford, Matlock, Derbyshire, DE4 3RQ

Email | info@stockplanning.co.uk

Website | www.stockplanning.co.uk