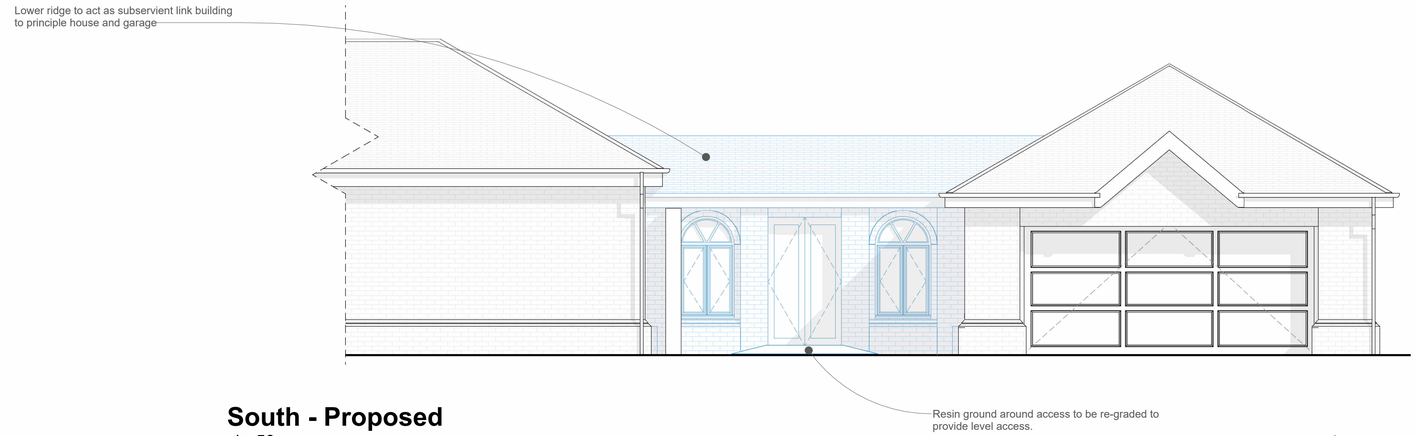

South - Proposed
1 : 50

PLAN KEY LEGEND:

- PROPOSED
- EXISTING

0 1 2 3 4 5m
SCALE 1:50

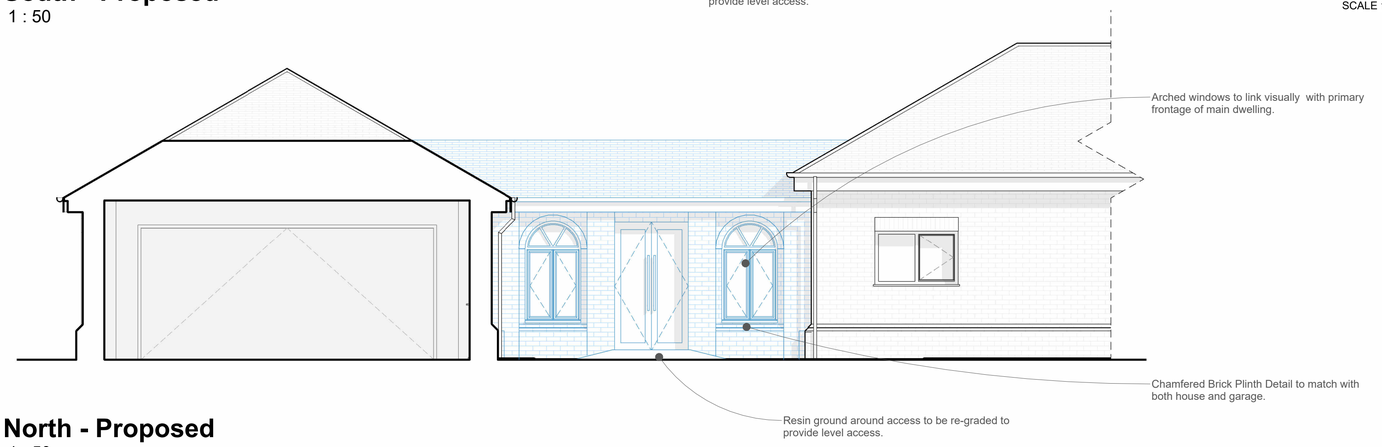

North - Proposed
1 : 50

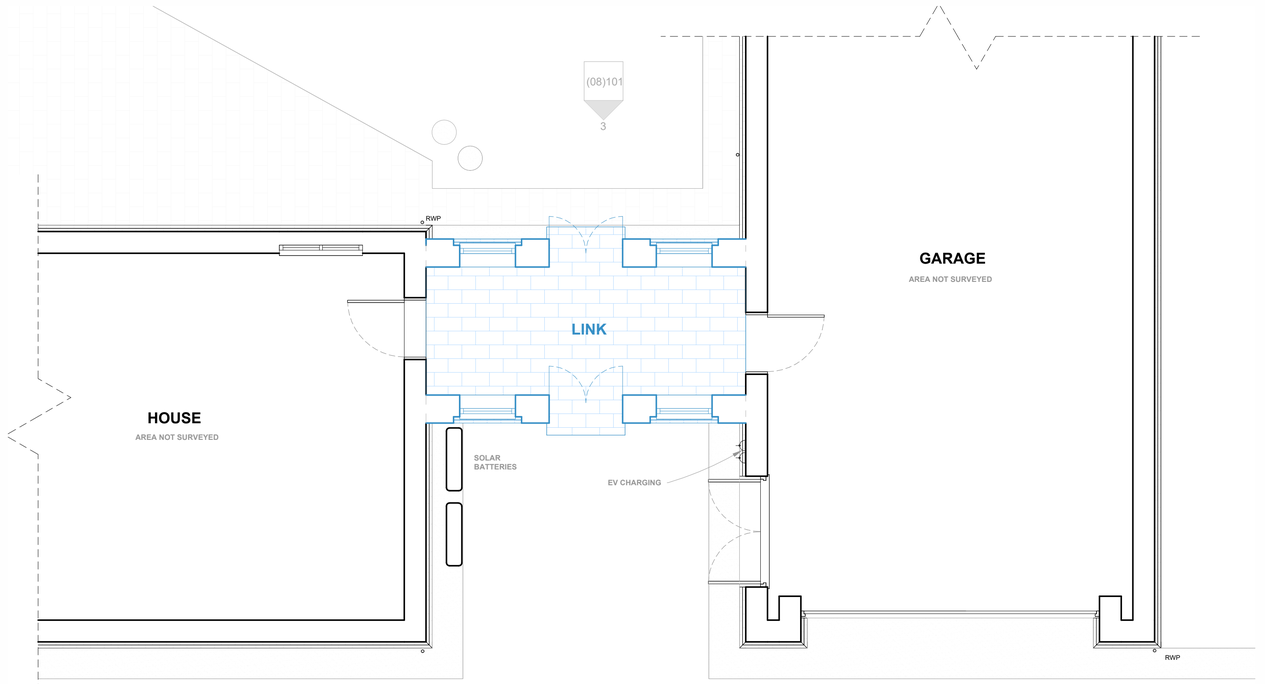

Level 0 - Proposed
1 : 50

2
(08)101

REV	DATE	ISSUED	DESCRIPTION
P1	Date 2		Initial Planning Issue

Original Sheet Size
A1

STATUS
Concept

PROJECT
Highgate House

CLIENT
Lorraine McAndrew

DRAWING
Proposed Plans
1 : 50

DATE
06/28/24

L. BAMFORD
BRICKWORK & CONSTRUCTION
lbamfordbrickwork@gmail.com 07581214657

- All rights under Chapter IV of the Copyright, Designs and Patents Act 1988 are reserved and expressly asserted.
- Where drawings are to be read in conjunction with others, including specialist or consultant information, they shall be cross-checked. Any discrepancies are to be reported to the designer prior to execution of the works.
- All dimensions are in millimetres and all levels are in metres, unless noted otherwise.
- Any discrepancies, omissions, or conflicts within or between these drawings and specifications shall be reported in writing to L. Bamford Brickwork and Construction or the Engineer for clarification before works proceed.
- This drawing has been prepared solely for the use of the Client named in the title block and shall not be copied, loaned, or used by any third party without prior written consent.

© COPYRIGHT

DRAWING NUMBER
003.004.1-(08)101

REVISION
P1