Street wise™

Map data

SITE LOCATION PLAN
AREA 2 HA
SCALE 1:1250 on A4
CENTRE COORDINATES: 439909, 350889

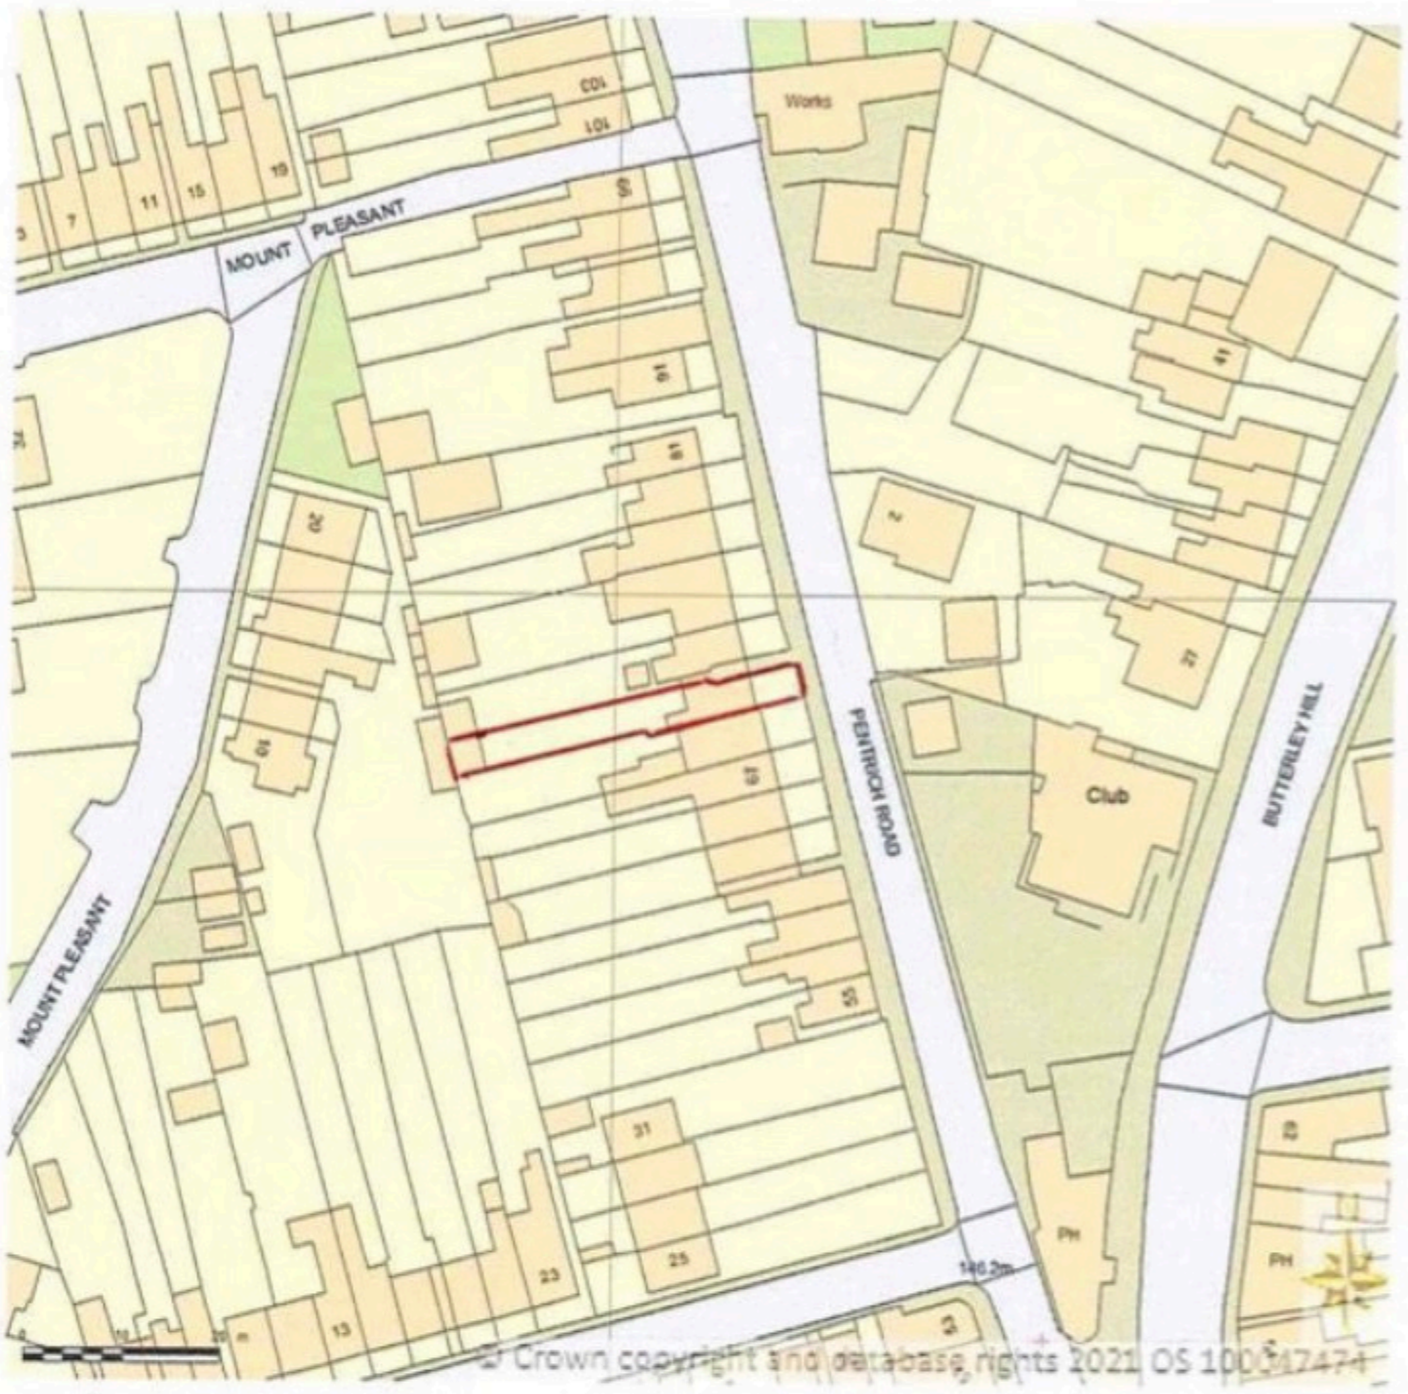

N

Supplied by Streetwise Maps Ltd
www.streetwise.net
Licence No: 100047474
28/05/2021 11:35