SOUTH ELEVATION

SCALE 1:50

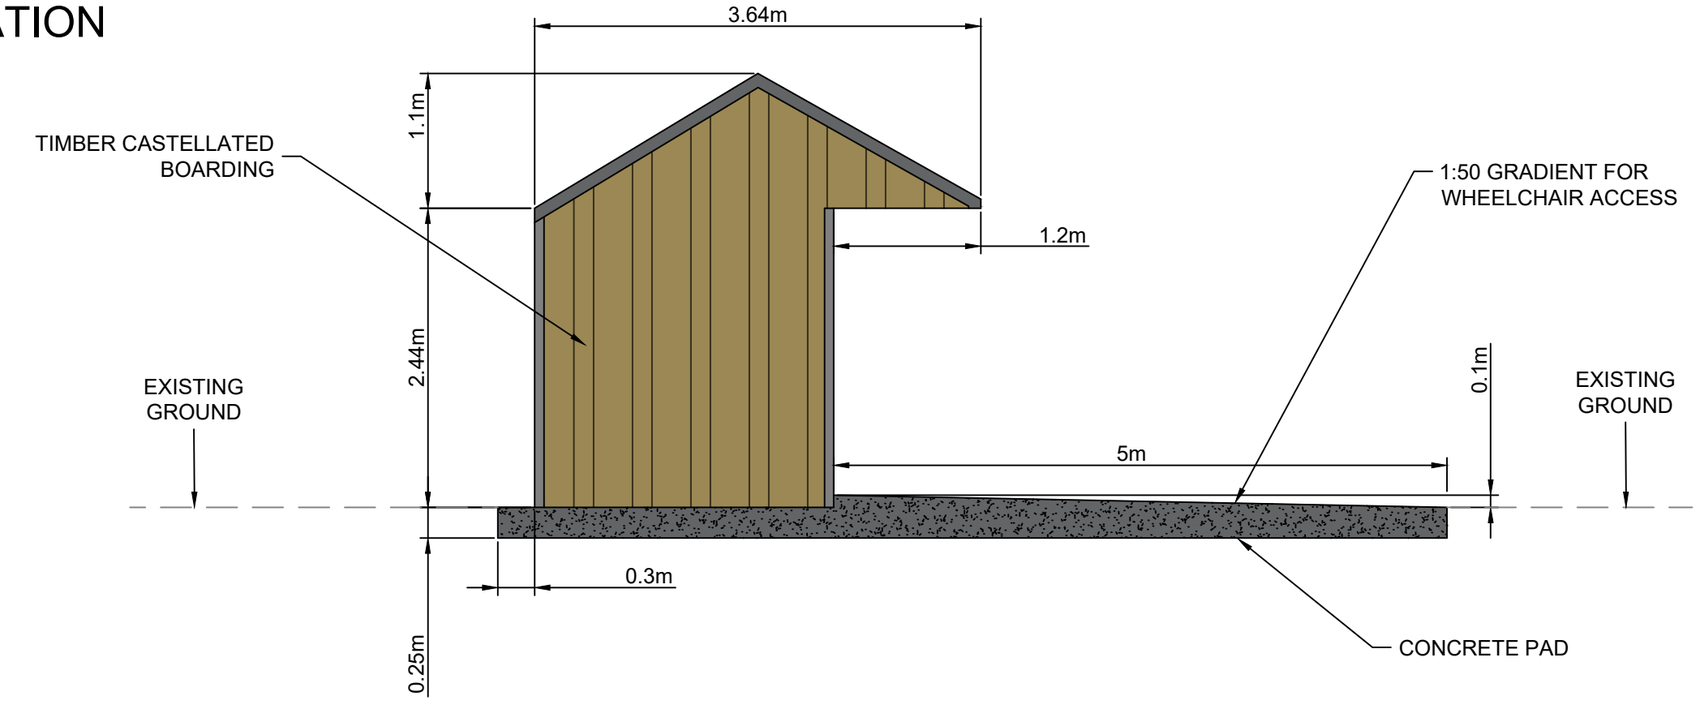

EAST ELEVATION

SCALE 1:50

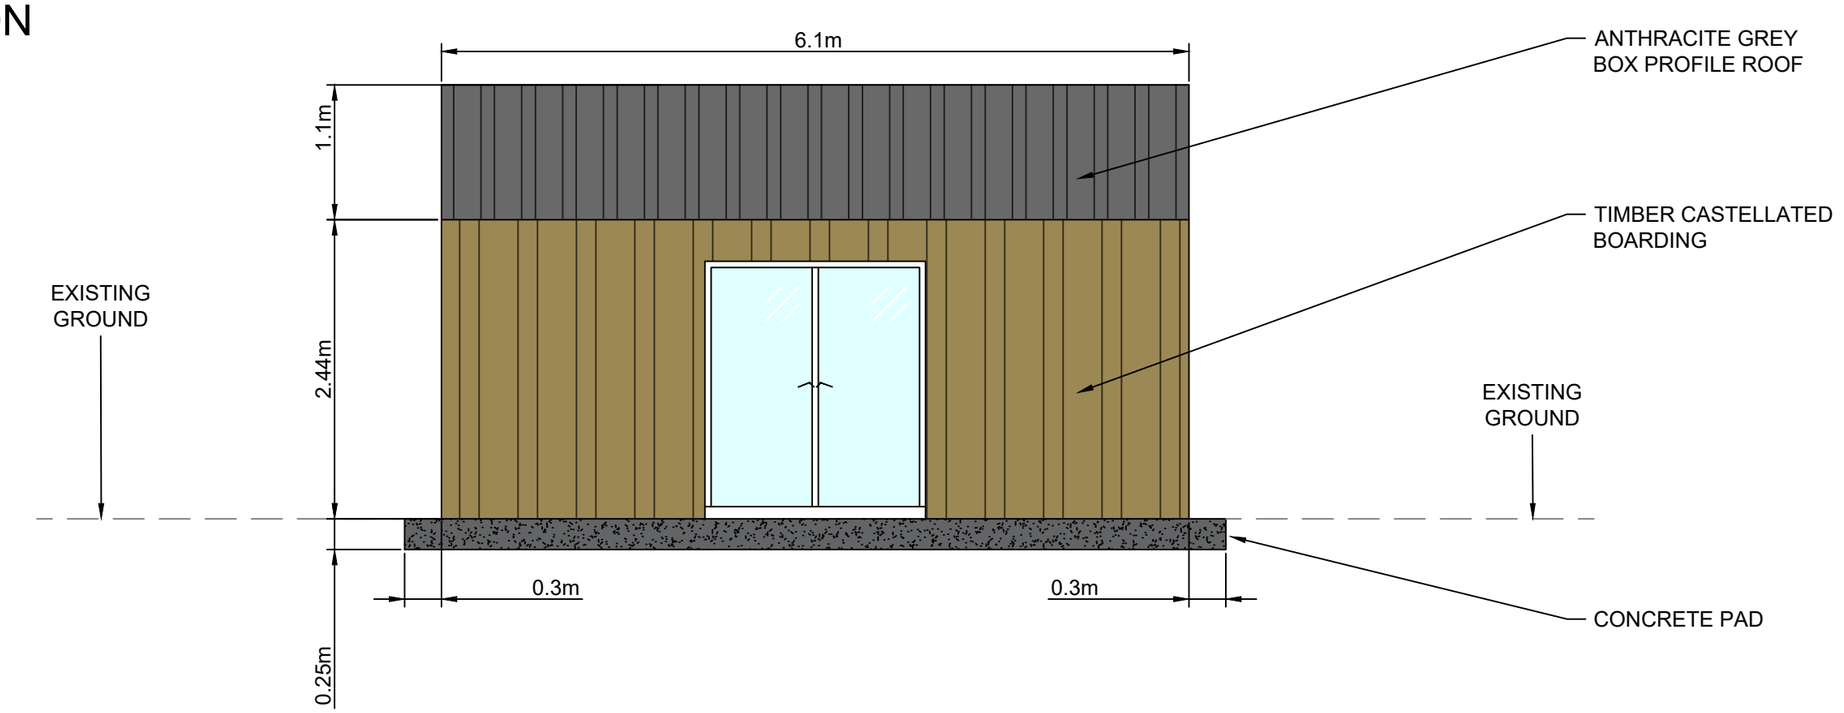

ALLSOP/2026/04		Drawing Title: PROPOSED MILK VENDING MACHINE CABIN ELEVATIONS SHEET 4 OF 9	Client: A AND R ALLSOP HOLLY MOUNT FARM, HEANOR ROAD, ILKESTON, DE7 6DW
Scale at A3: 1:50	Revision: A		
Drawn By: LEJ	Date: 08/06/2026		
Checked By:RJS	Date: 08/06/2026		

PLANNING SERVICES
Professional CAD Plans Drawn
Planning Applications & Drawings

Contact:
Name: Richard Spendlove
Tel: 07738 379616

A3_H