BLOCK PLAN

SCALE 1:500

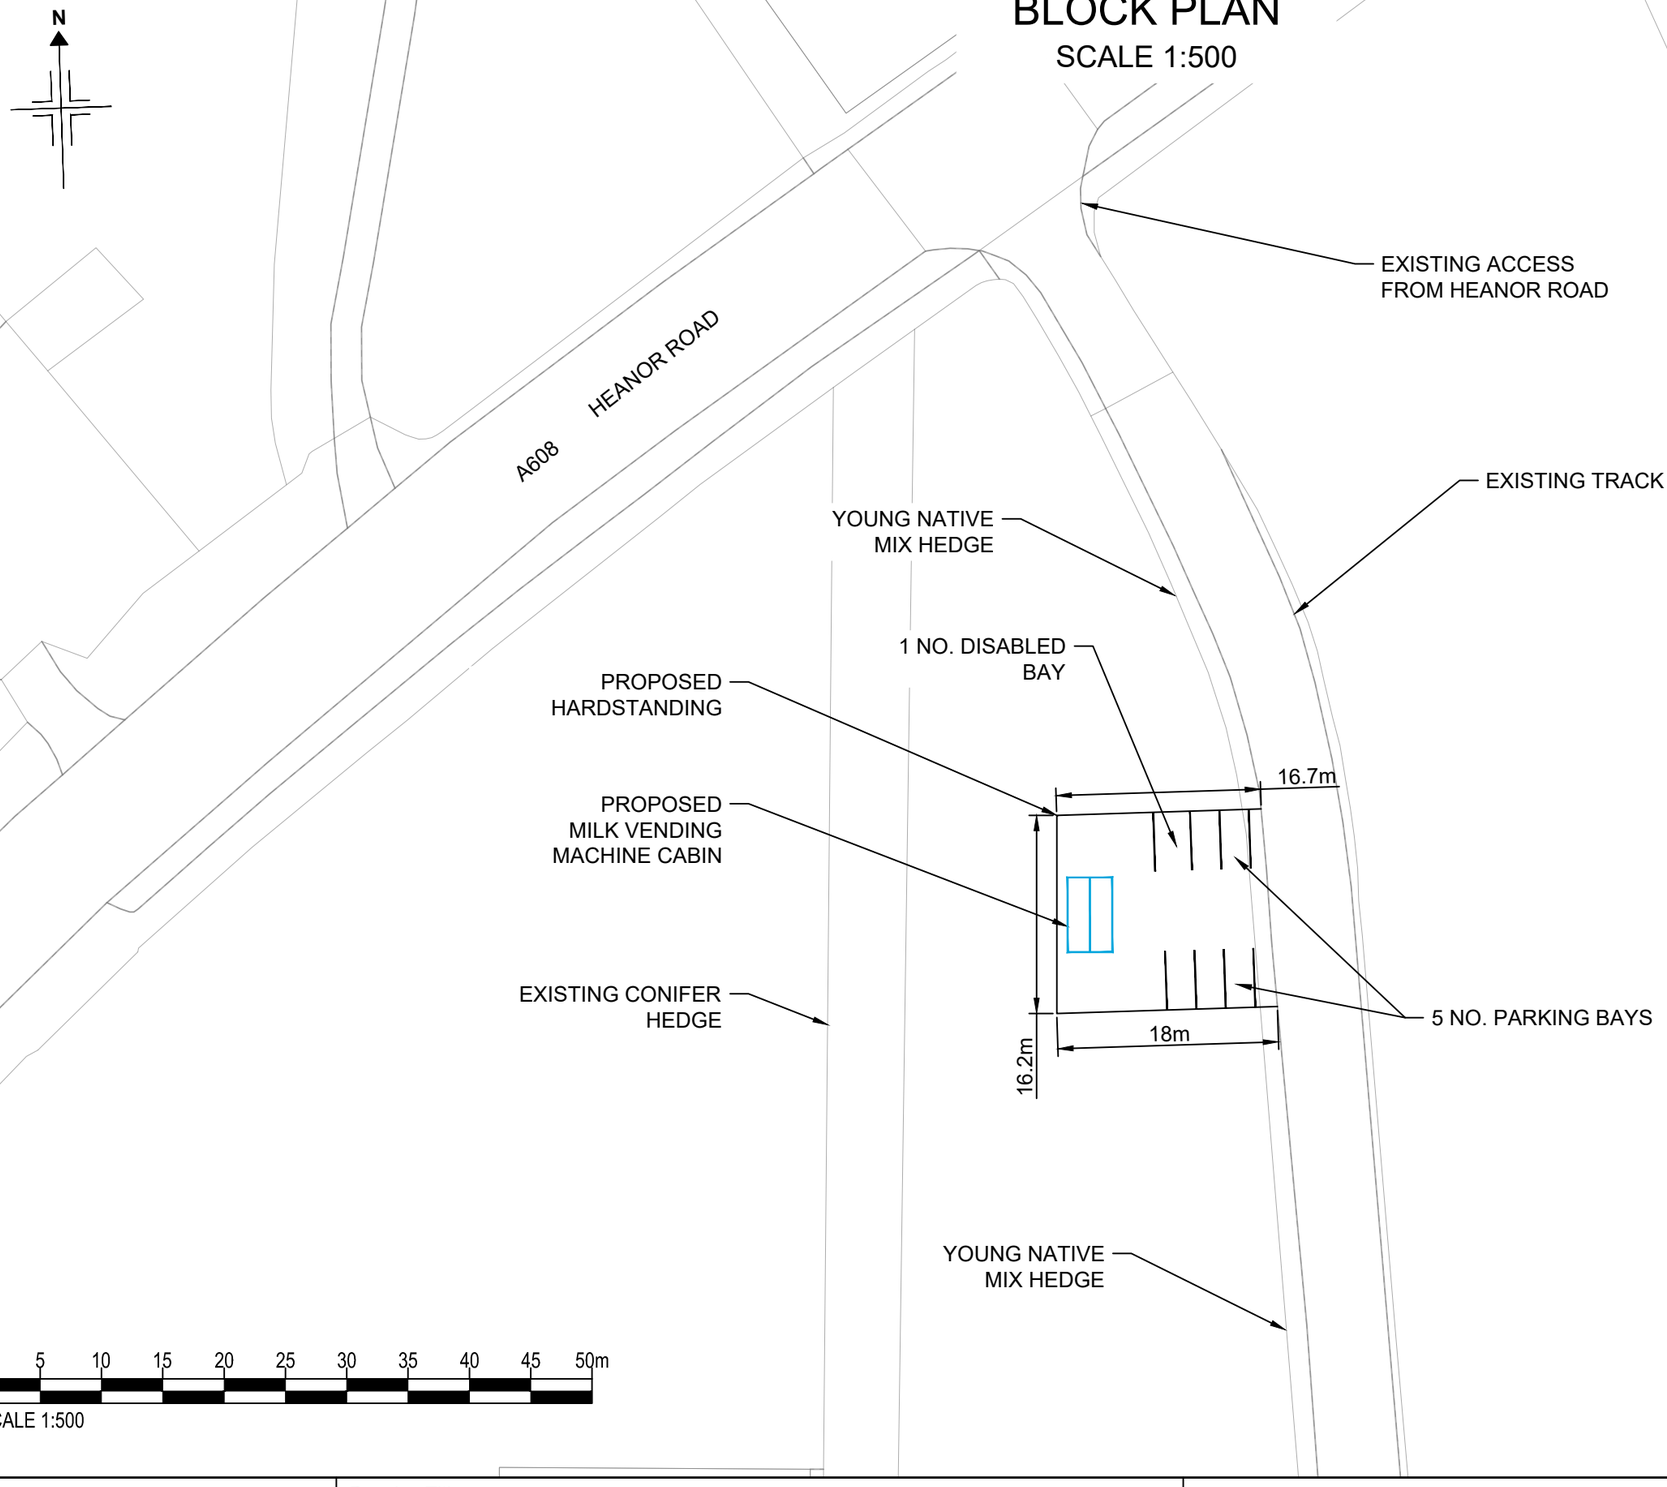

© Crown copyright and database rights
2018 Ordnance Survey 0100031673.

ALLSOP/2026/03		Drawing Title: PROPOSED MILK VENDING MACHINE CABIN BLOCK PLAN SHEET 3 OF 9	Client: A AND R ALLSOP HOLLY MOUNT FARM, HEANOR ROAD, ILKESTON, DE7 6DW
Scale at A3: 1:500	Revision: B		
Drawn By: LEJ	Date: 08/06/2026		
Checked By:RJS	Date: 08/06/2026		

PLANNING SERVICES
Professional CAD Plans Drawn
Planning Applications & Drawings

Contact:
Name: Richard Spendlove
Tel: 07738 379616

A3_H