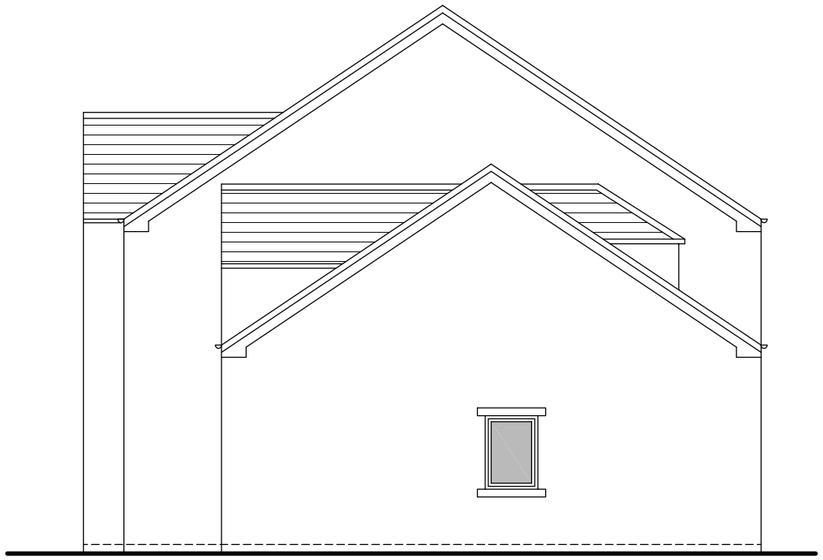

EXISTING SIDE ELEVATION

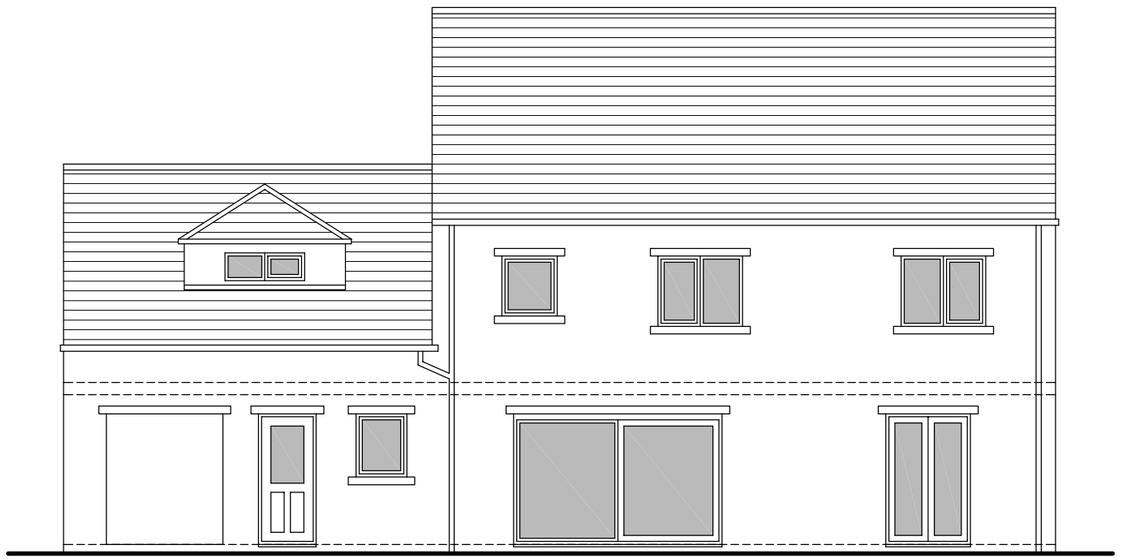

EXISTING REAR ELEVATION

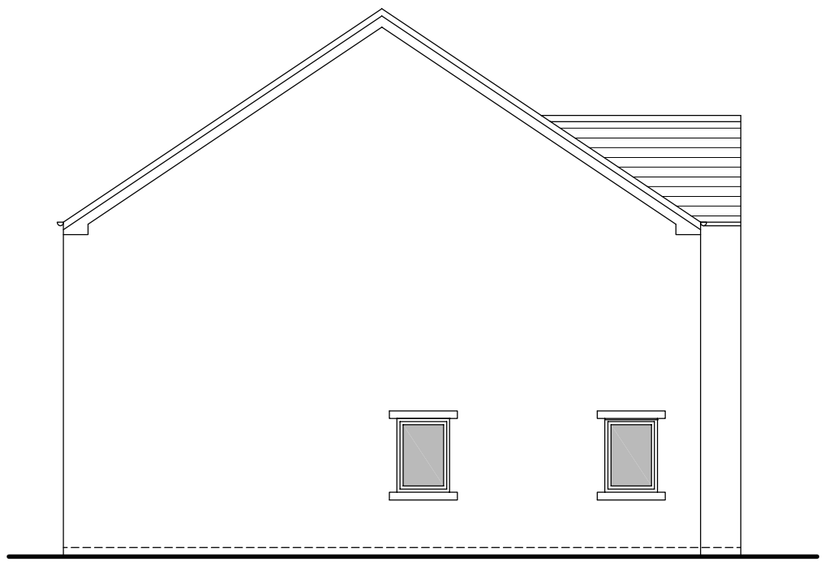

EXISTING SIDE ELEVATION

THIS DRAWING IS FOR PLANNING PURPOSES ONLY, AND NOT TO BE USED FOR CONSTRUCTION

© Copyright

Revisions

Note: All dimensions to be checked on site and any discrepancies to be reported to arc design solutions prior to the commencing of work on site.

architectural design solutions
E-mail: ask@designbyarc.co.uk
01246 200 468 / 07813 924 774
www.designbyarc.co.uk

Client
MR & MRS STEVENS

Job Title
REAR EXTENSION:
12 COPTHORNE DRIVE
ALFRETON
DERBYSHIRE
DE55 7SR

Drawing Title
EXISTING ELEVATIONS

Scale 1:100 @ A3

Date October 2025

Status LCD App

Drg. No. 2025-390-03

Rev. P01