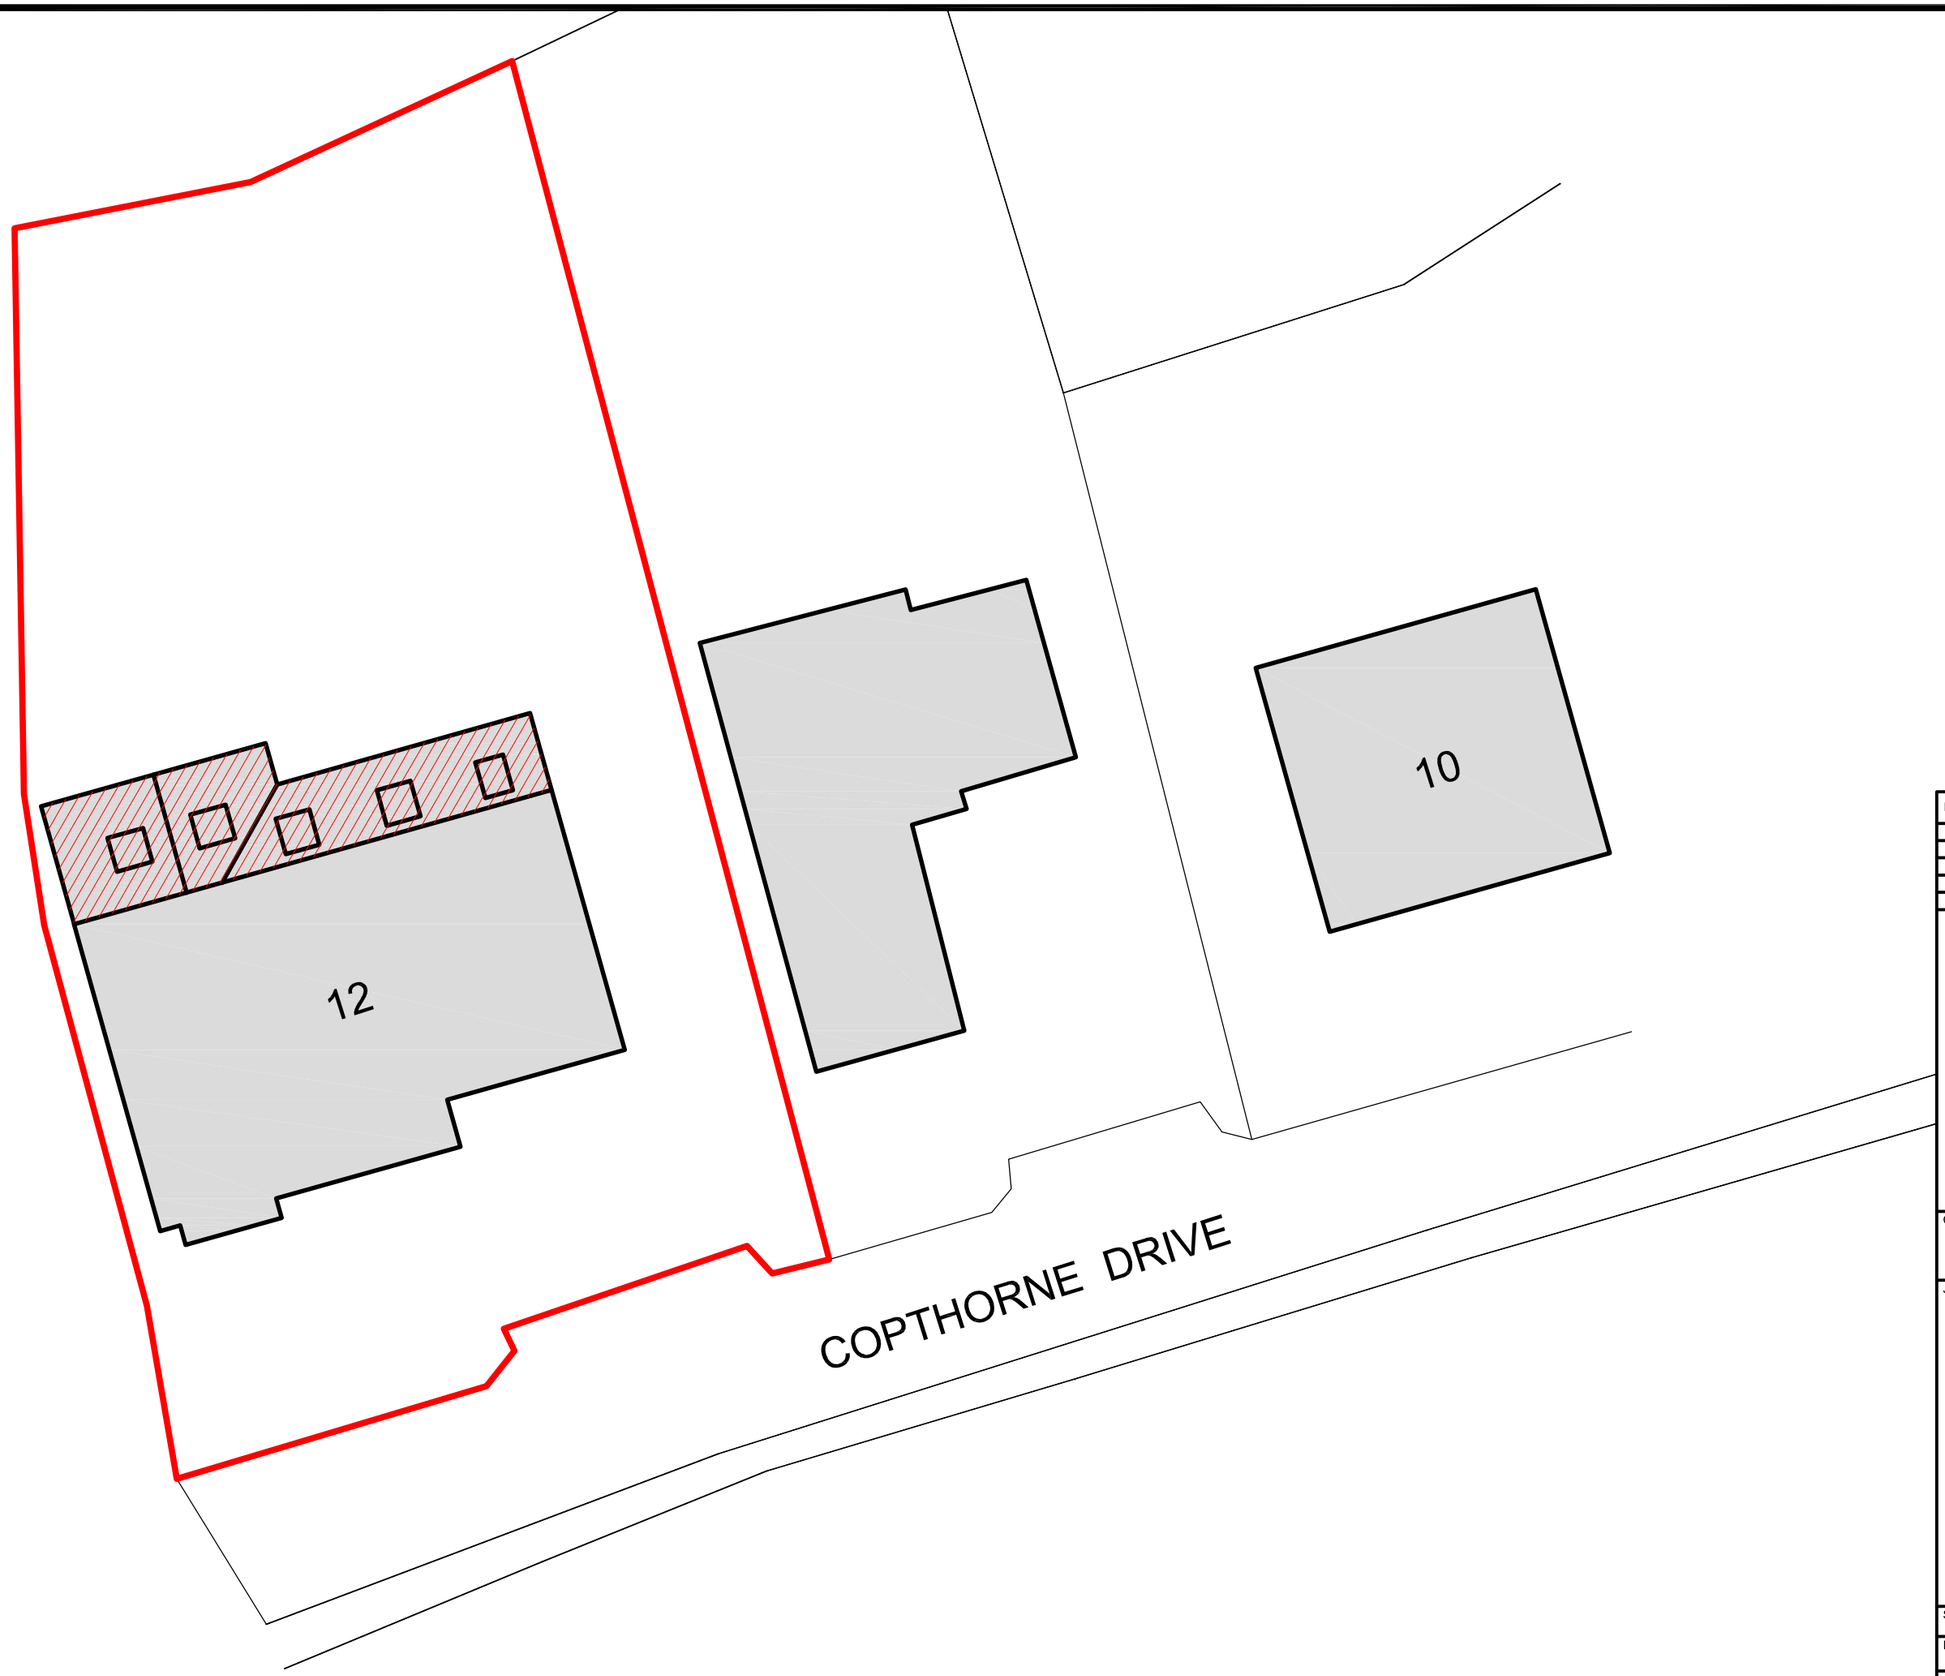

© Copyright

Revisions

Note: All dimensions to be checked on site and any discrepancies to be reported to arc design solutions prior to the commencing of work on site.

architectural design solutions
E-mail: ask@designbyarc.co.uk
01246 200 468 / 07813 924 774
www.designbyarc.co.uk

Client
MR & MRS STEVENS

Job Title
REAR EXTENSION:
12 COPTHORNE DRIVE
ALFRETON
DERBYSHIRE
DE55 7SR

Drawing Title
PROPOSED SITE PLAN

Scale 1:200 @ A3

Date October 2025

Status LCD App

Drg. No. 2025-390-08

Rev. P01