

1 Existing Front Elevation

1 : 100

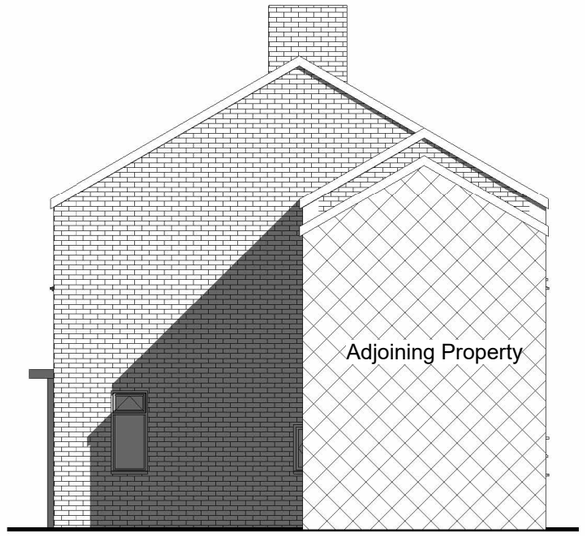

3 Existing Side A Elevation

1 : 100



2 Proposed Front Elevation

1 : 100

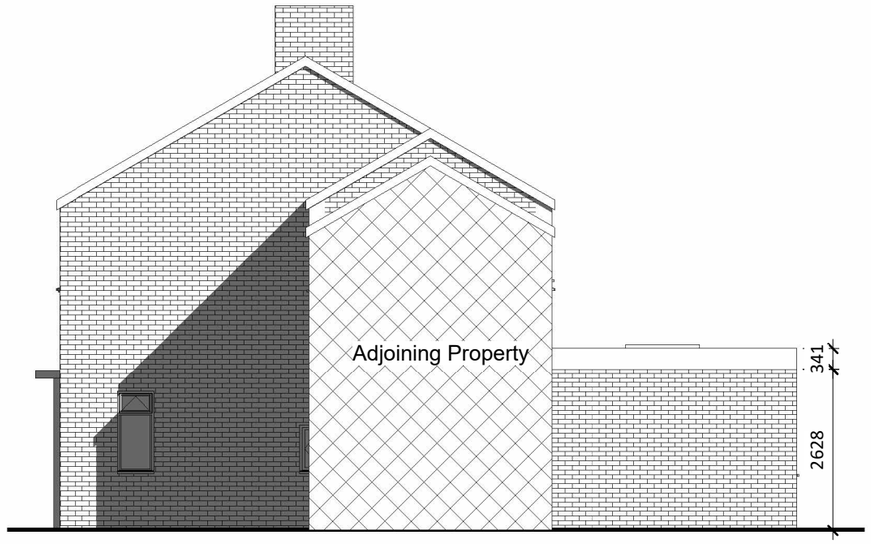

4 Proposed Side A Elevation

1 : 100

LW Design & Planning ltd

43 Netherfield Road, Sandiacre, NG10 5LP

Do not scale from this drawing. All dimensions must be checked and confirmed on site by the contractor before any fabrication or construction begins. Any discrepancies, omissions, or ambiguities are to be brought to the attention of the designer immediately. The designer shall not be held liable for any costs, delays, or construction errors resulting from the contractor's failure to verify dimensions and conditions

Project Address

32 Cedar Avenue, Ripley, DE5 3PA

Sheet Information

Elevations

Project Infomation

Williams

Project	Extension
Date	Jun 26
Drawn By	Author

Drawing Number

A302

Scale: 1:100 @ A3

0 1 2 3 4 5 10

GRAPHIC SCALE: 1:100