© Crown Copyright. All rights reserved. License no. 100019980
Obtained from www.centremapslive.com

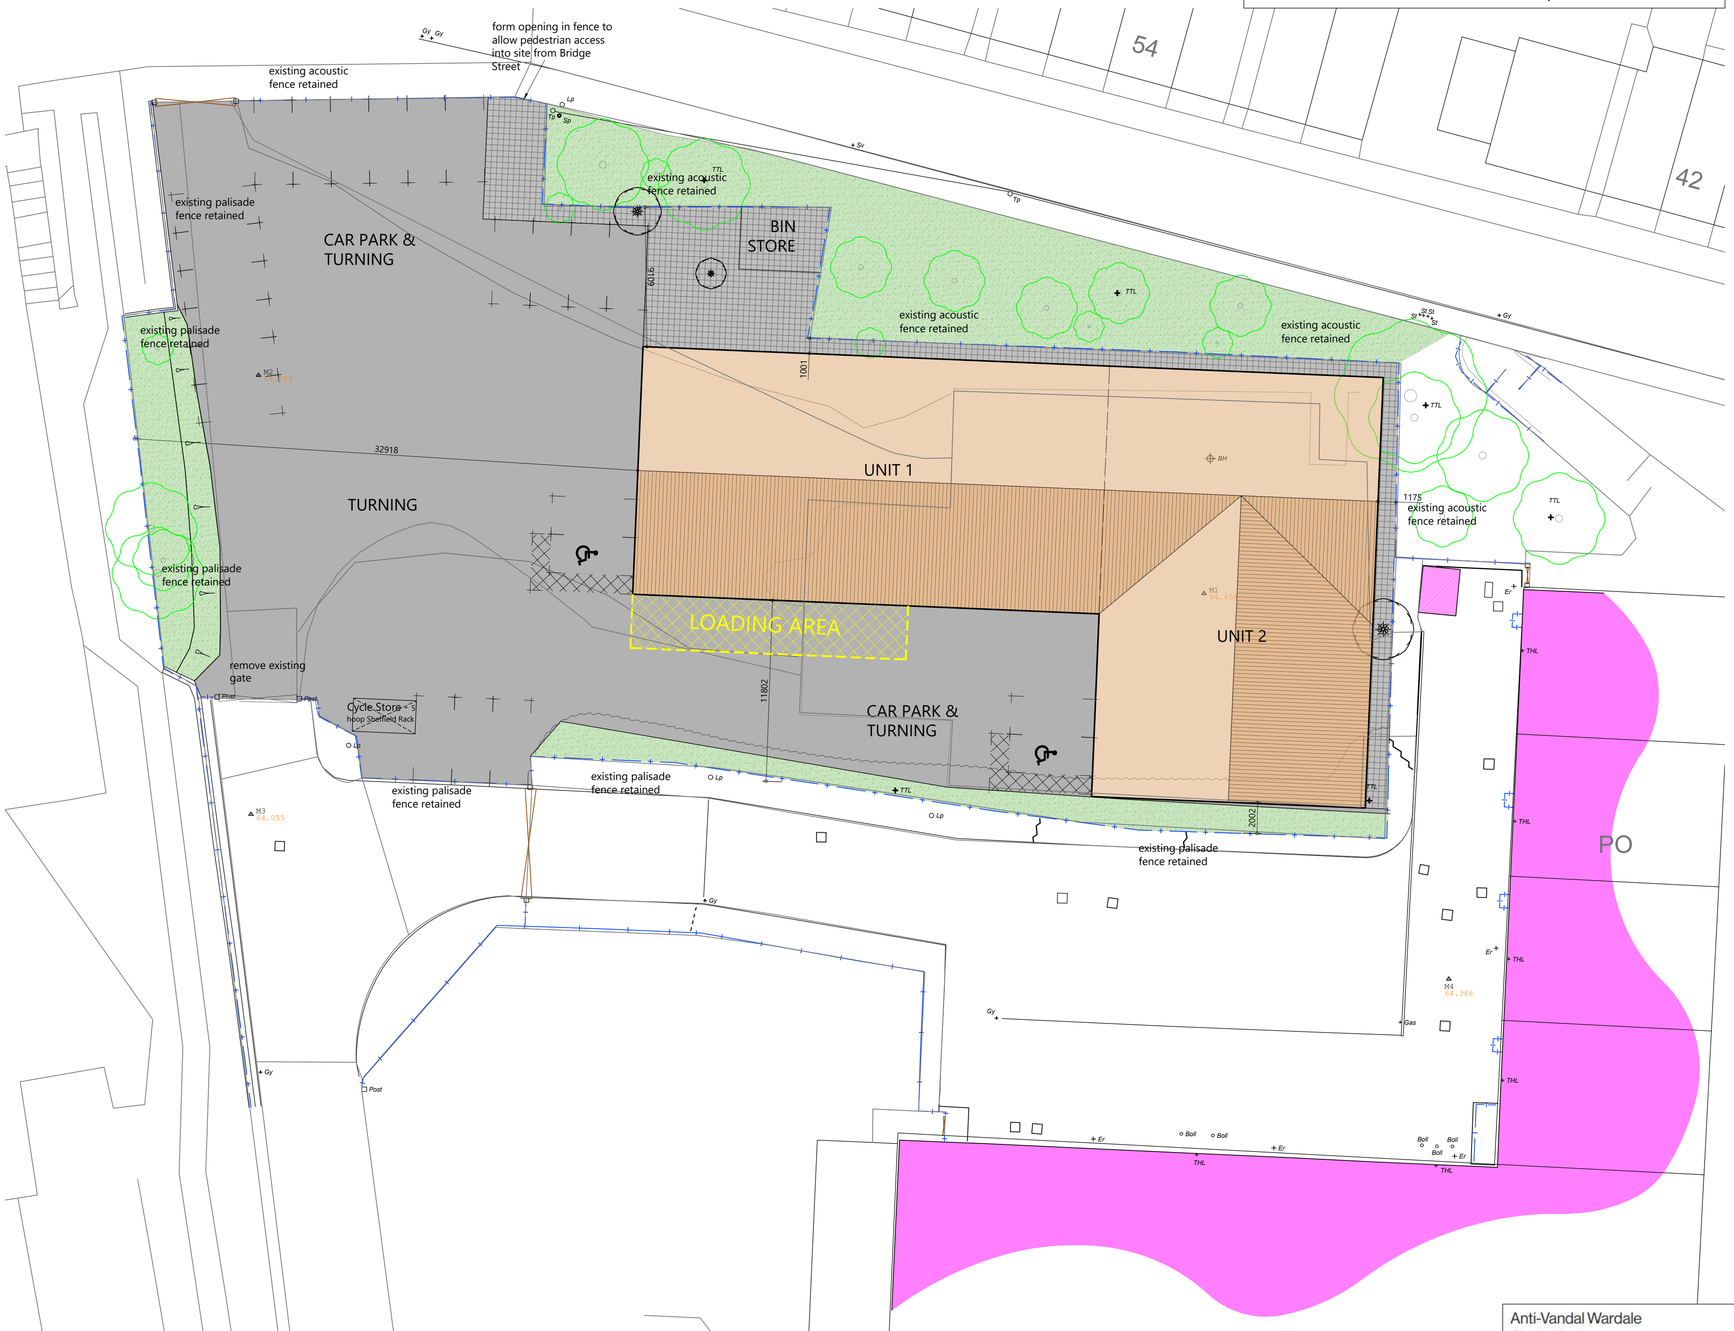

PROPOSED SITE PLAN
SCALE 1:200

PROPOSALS

Unit 1	= 468 sq m
Unit 2	= 470 sq m

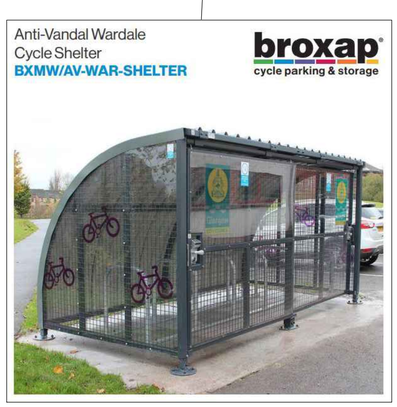

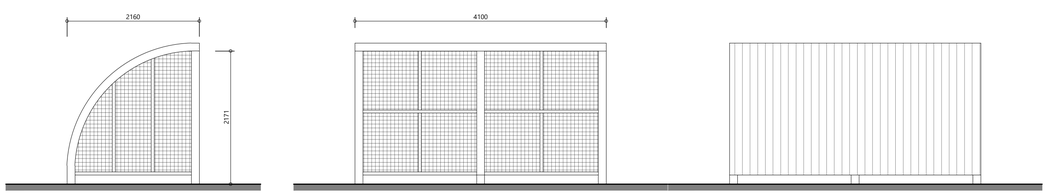

Side Elevation - Cycle Store
5 hoop Sheffield Rack
Scale 1:50

Front Elevation - Cycle Store
5 hoop Sheffield Rack
Scale 1:50

Rear Elevation - Cycle Store
5 hoop Sheffield Rack
Scale 1:50

1:50 1m 2m 3m 4m 5m
1:100 2m 4m 6m 8m 10m
1:200 5m 10m 15m 20m
1:500 10m 20m 30m 40m 50m

REVISIONS

A	13/05/26	site plan amended
B	27/05/26	site plan amended
C	11/06/26	site plan amended

PAUL GAUGHAN BUILDING CONSULTANTS
Unit E14, Langham Park Industrial Estate, Lows Lane
Stanton by Dale, Ilkeston DE7 4RJ
Phone 0115 9324010
E-mail: info@paul-gaughan.co.uk
Web: www.paul-gaughan.co.uk

CLIENT

LOCATION
Land Off:
Wesley Street, Langley Mill, Derbyshire

PROJECT
Proposed Industrial Units

TITLE
Proposed Site Plan

PAPER SIZE	SCALE	DATE
ISO A1 (594.00 x 841.00 MM)	1:200	Mar 2026

DRAWING NUMBER	REVISION
DB/JM/26/226/01	C

Scales are correct at time of plotting however please note that distortion can occur during copying. This drawing is copyright and may not be altered, traced, photographed, electronically copied or used for any purpose other than for which it is issued, without written permission from Mr. Gaughan.
Check all dimensions on site. Any discrepancies should be reported to the designer before works proceed. Hatching is a representation of materials only.