Disclaimer:
Do not scale from this drawing
All contractors must visit the site and be responsible for taking and checking dimensions.
All construction information should be taken from figured dimensions only.
Any discrepancies between drawings, specifications and site conditions must be brought to the attention of the supervising officer.

This drawing is for planning purposes only. It is not intended to be used for construction purposes. Whilst all reasonable efforts are used to ensure drawings are accurate, Astle Planning and Design Ltd accept no responsibility or liability for any reliance placed on, or use made of, this plan by anyone for purposes other than those stated above.

1:500 0 5 10 15 25m

KIRK LANGLEY - ASHBOURNE ROAD (SOUTH)

EV CHARGING POINT PLAN

NORTH

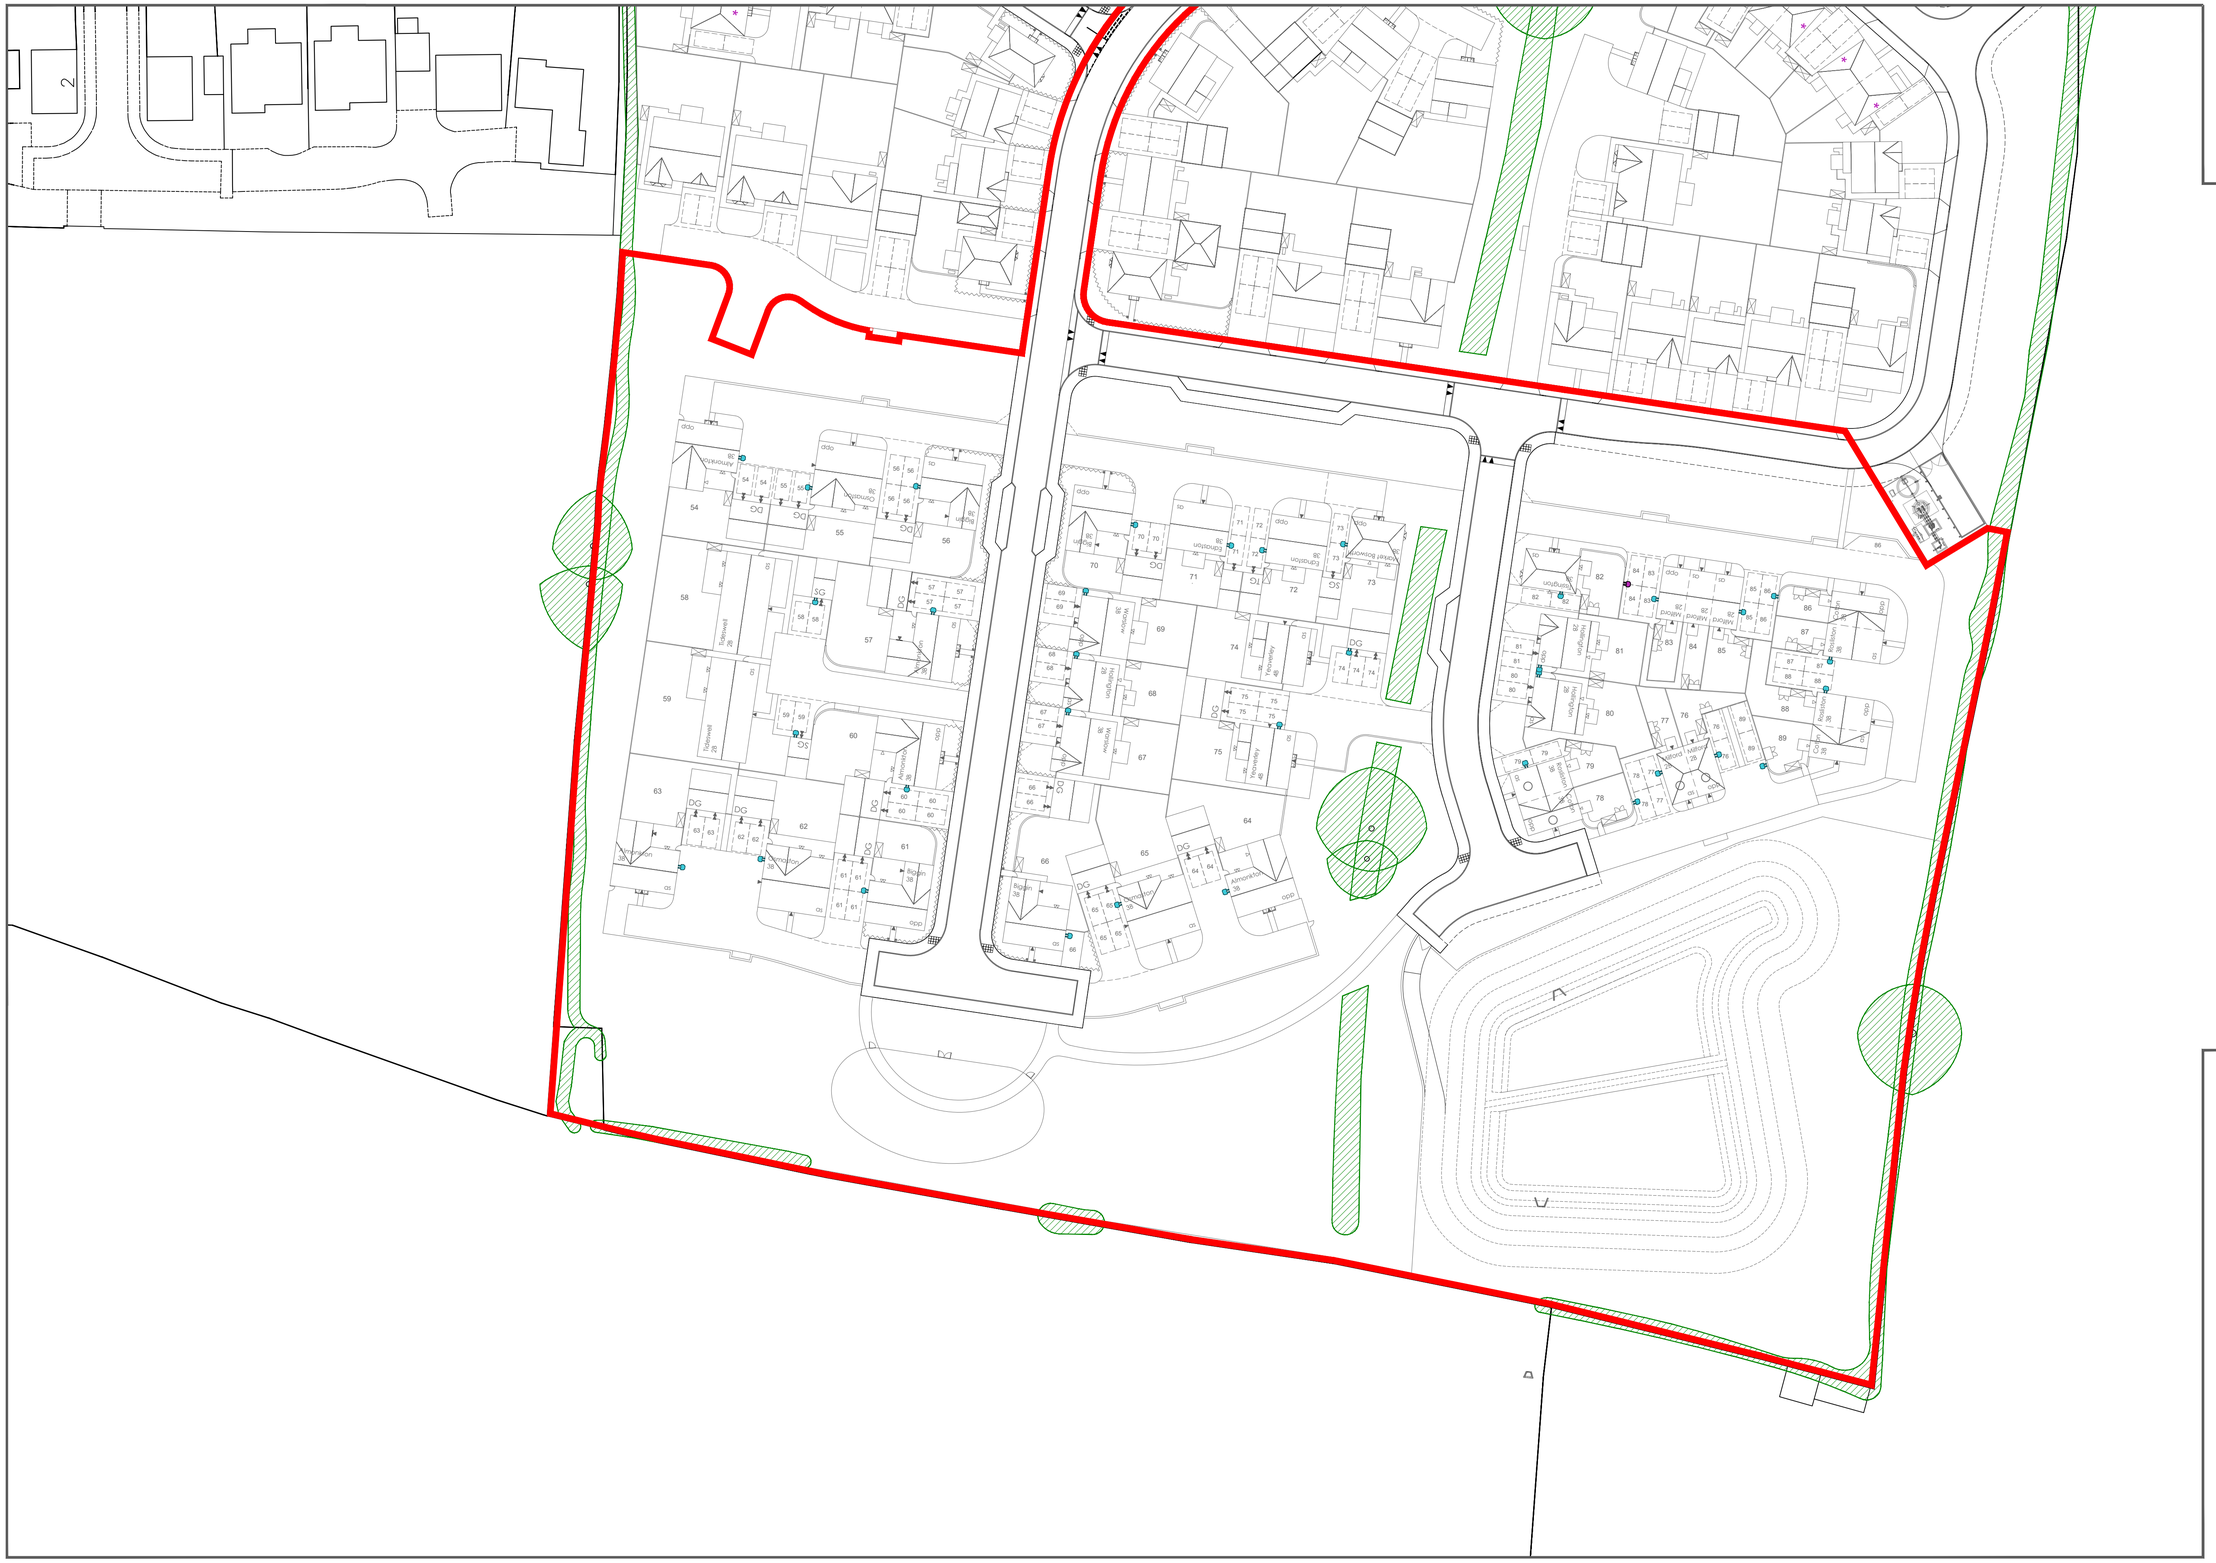

EV Charging Point Key

- Proposed freestanding vehicle charge point. Minimum 7.4kw, exact location to be determined in conjunction with supplier.
- Proposed fixed vehicle charge point. Minimum 7.4kw, exact location to be determined in conjunction with supplier.

Rev.	Date	Description	By	Chd
A	15.06.2026	First Issue	AP-E	-

Client

PEVERIL
HOMES TO BUILD A LIFE IN

Project
KIRK LANGLEY
ASHBOURNE ROAD (SOUTH)

Drawing Title
EV CHARGING POINT PLAN

Drawn by	Checked by	Date
CB	-	15.06.26

Status	Scale @ A1
PLANNING	1:500

Job no.	Dwg.no.	Rev.
PH007	EV01	A

Astle Planning & Design Limited
The Steam Mill,
Steam Mill Street,
Chester,
CH3 5AN

01244 886644

info@astlepd.co.uk
www.astlepd.co.uk

architecture
masterplanning
urban design

This drawing is the copyright © of Astle Planning & Design Ltd and shall not be altered, copied, photographed or reproduced in any way without the written authority of Astle Planning & Design Ltd.