GROUND FLOOR PLAN PROPOSED_REV_C.

DWG. NO. 2515.007 SCALE. 1:100@A3

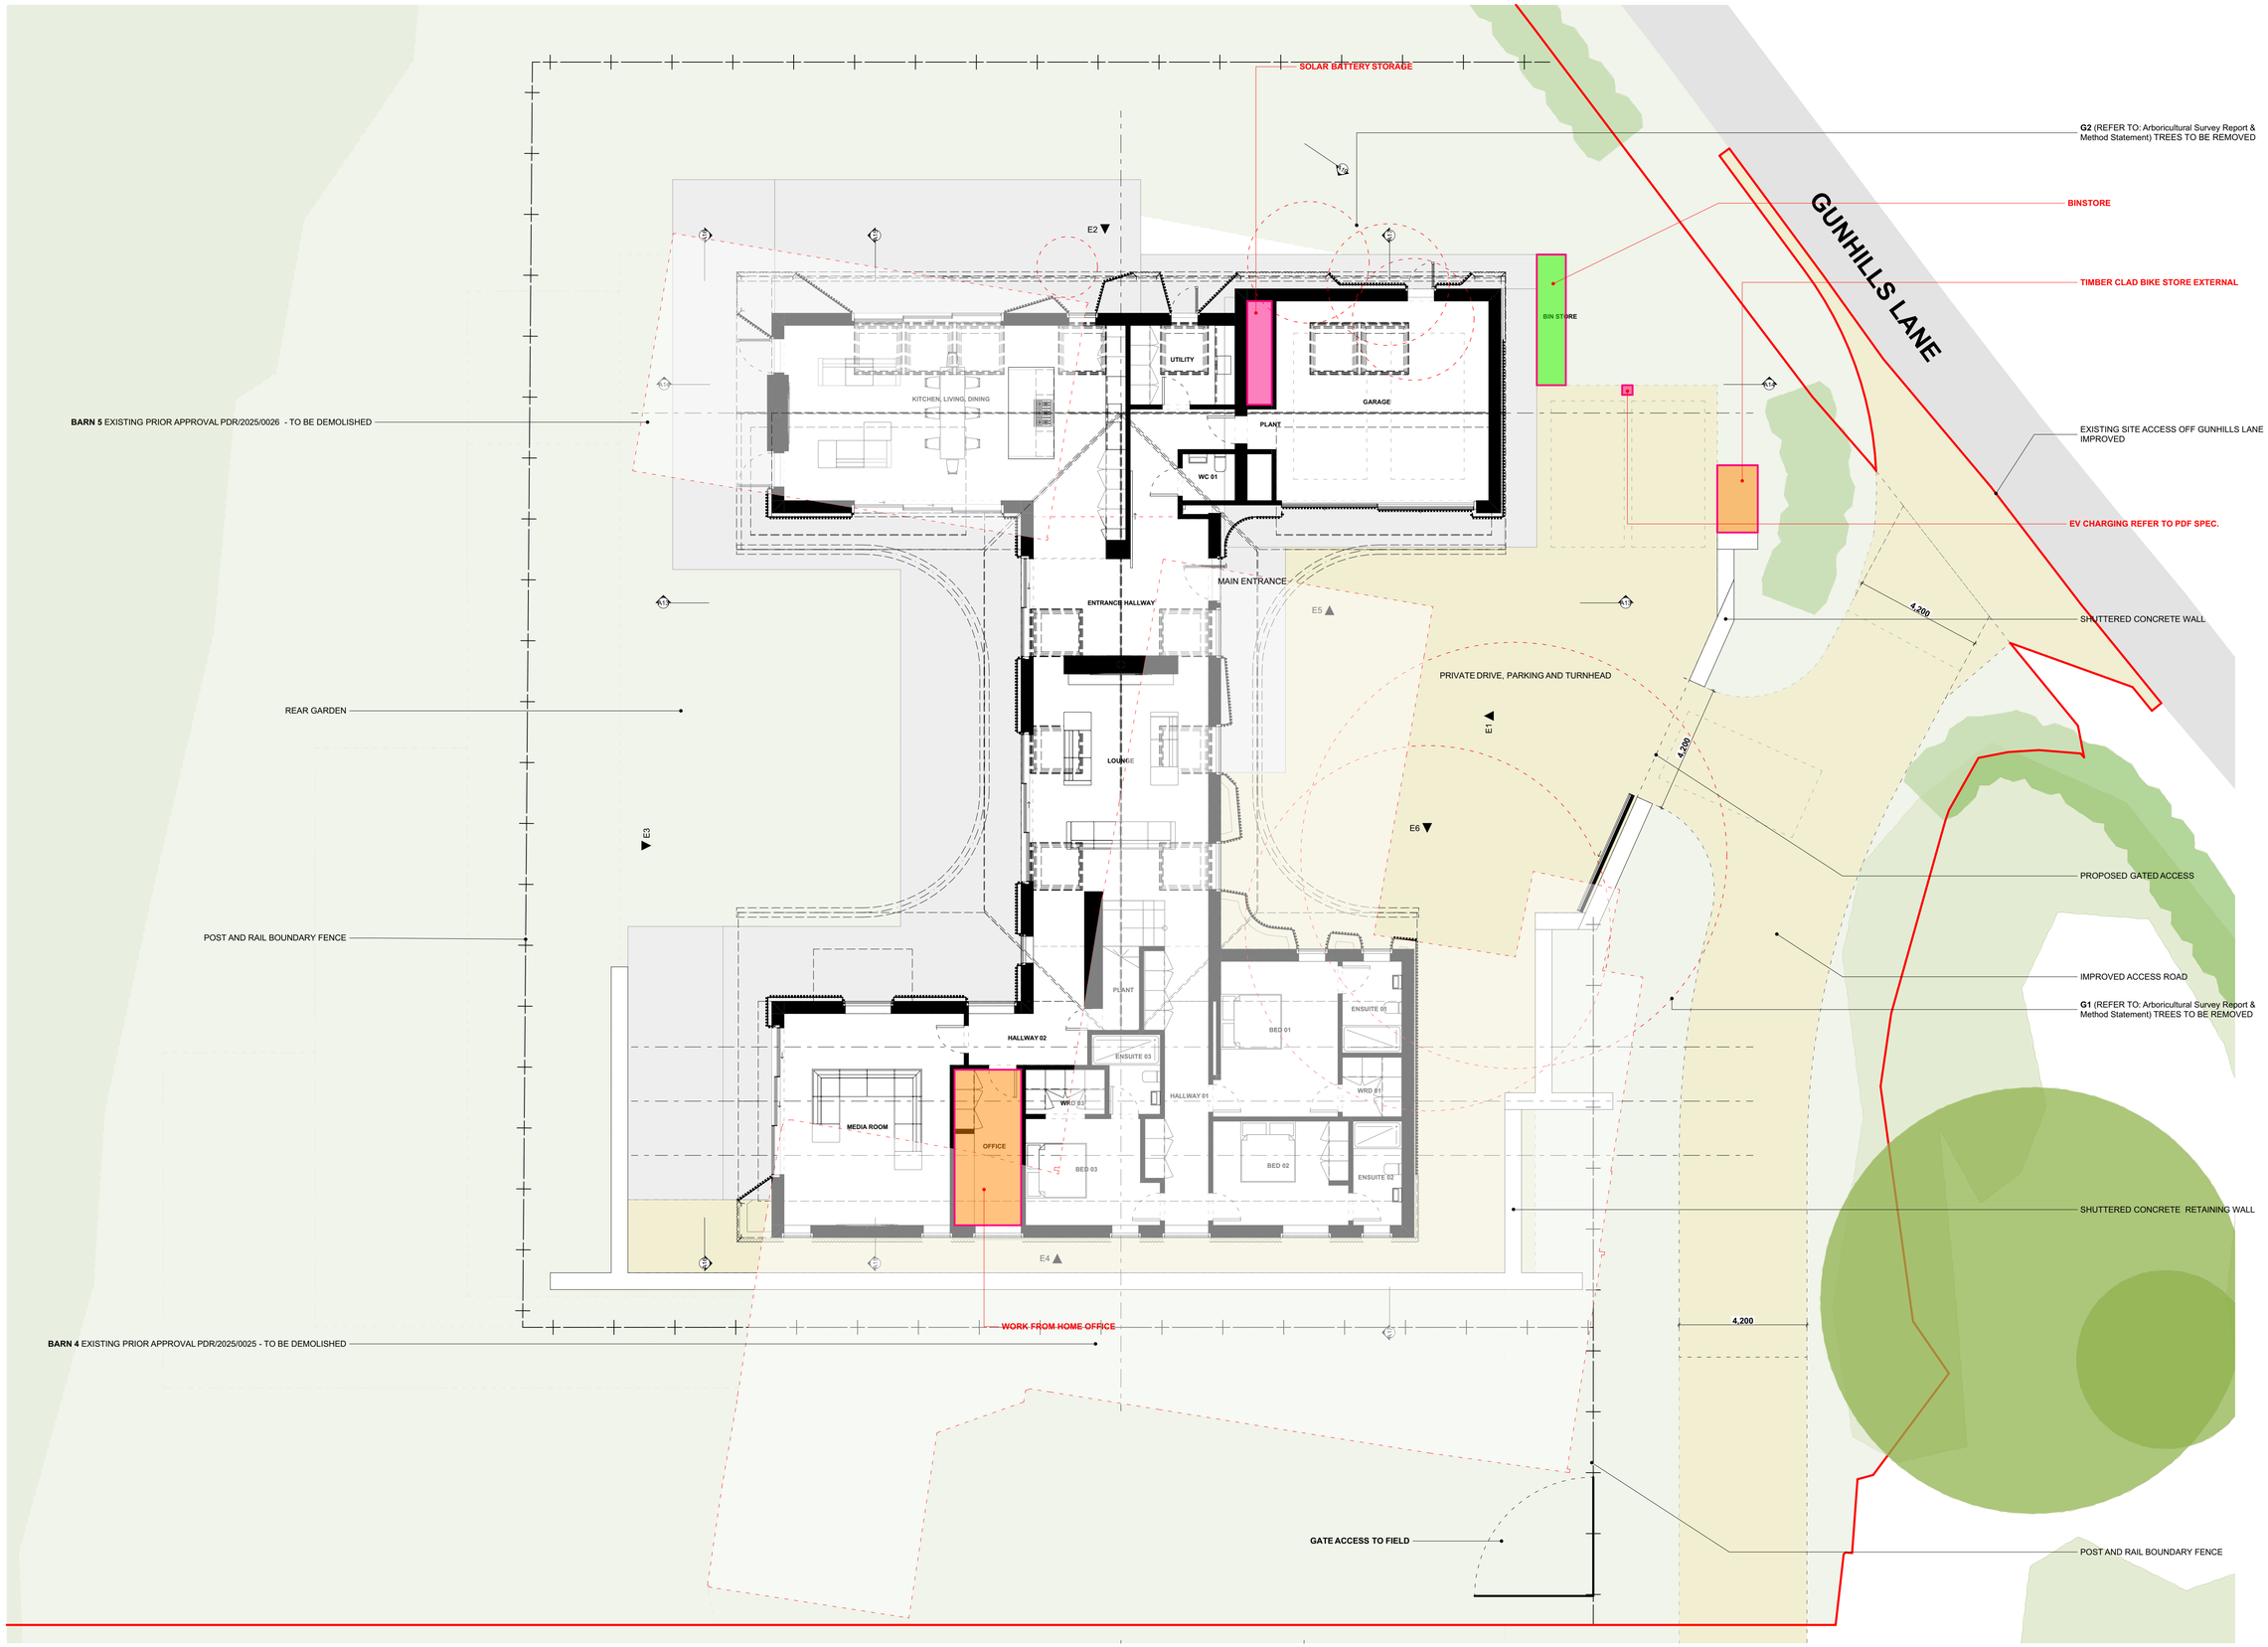

COPYRIGHT ©
This drawing is copyright and issued to you in confidence. It must not be copied, used or disclosed, in whole or in part, to third parties without our written permission. It remains the property of JERVIS DESIGN LIMITED. Registered office: 18 Duffield Road, Derby, DE1 3BB. Company registration number: 12978017, and must be returned on request.

DIMENSIONS NOTE:
All dimensions are in millimetres unless stated otherwise. If in doubt ask. Do not scale from this drawing.

SURVEY NOTE:
Drawing based on inherited information. All dimensions and levels to be checked prior to any work commencing on site.

GENERAL NOTES:
1. Any changes to the drawn drawing during construction should be recorded and reported to JERVIS DESIGN LIMITED immediately.
2. All works by the contractor must be carried out in a way such that all requirements under the heath and safety at work act are satisfied.
3. All work to be carried out in compliance with the requirements of the relevant statutory authorities and regulations.

N

0m 1 2 3 4

SCALE 1:100

SITE BOUNDARY

OWNERSHIP

Rev.	By.	Date.	Description.

DESIGN ARCHITECTS
01332 505238
jervisdesign.com
18 Duffield Rd, Derby DE1 3RZ

CLIENT.
S & D SERVICES LTD

PROJECT.
NEW BUILD - YEW TREE FARM, GUNHILLS LANE, DE56 2LR

DRAWING TITLE.
GROUND FLOOR PLAN PROPOSED_REV_C

DATE PUBLISHED.	SHEET SIZE.	DRAWN BY.	SCALE.
25/06/2026	**A1**	**PJ**	**1:100**

STATUS.
PLANNING

PROJECT NUMBER_DRAWING ID_REVISION.
2515.007