NOTES:
Copyright of this drawing belongs to Architectural Building Design Services (ABDS) and no part may be reproduced or utilised in any way whatsoever without prior written consent of ABDS.
Figured dimensions shall be taken in preference to scaled dimensions and any discrepancies or errors are to be referred to the designer.
Contractor, sub-contractor and suppliers must verify all dimensions on site before commencing work or making any fabrication drawings.
All elements such as structural walls, beams etc are to be checked on site for suitability prior to works undertaken.
All drawings to be read in conjunction with each other and all notes / building regulation specification, energy calculations, structural calculations / design and other professional / consultation documents associated with the project.

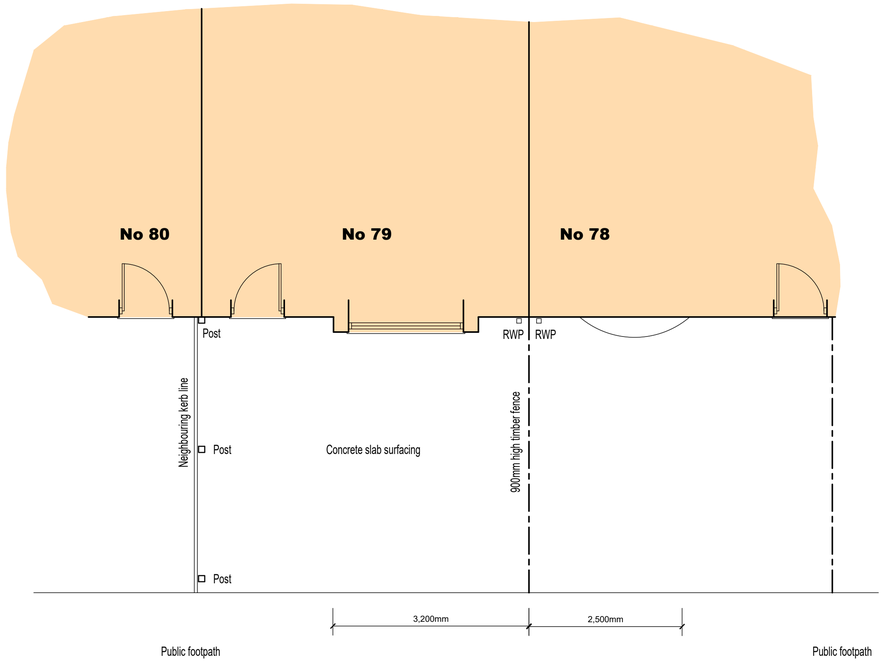

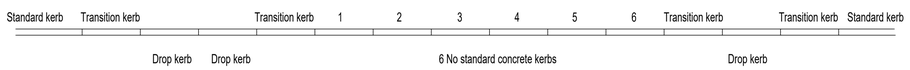

MAIN ROAD

EXISTING PLAN

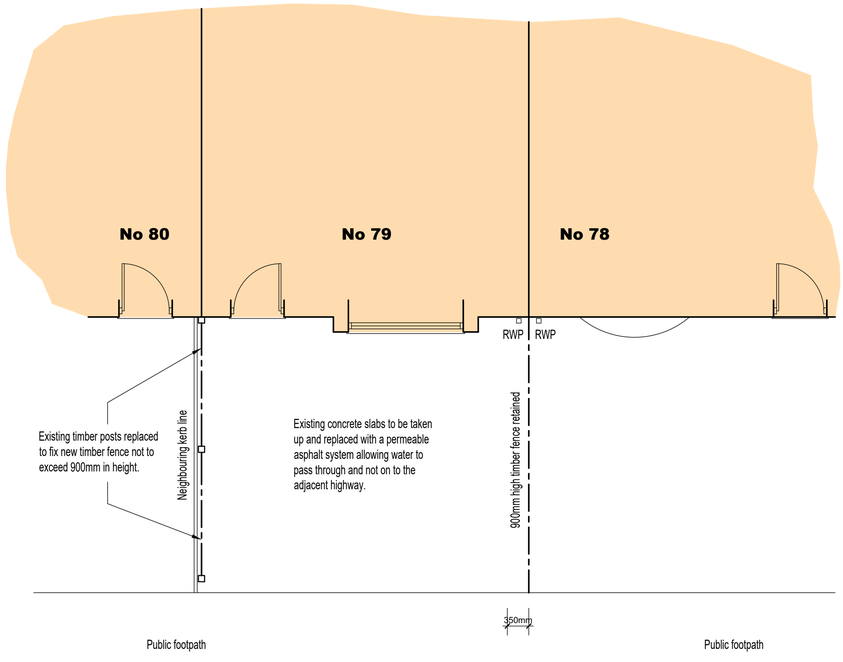



Existing drop kerb to be extended by 4No new drop kerb widths (making the drop kerb width larger by approximately 3800mm). Work to be carried out by a DCC Approved Contractor.

MAIN ROAD

PROPOSED PLAN



STREET PLAN (1:500)

0m 0.5m 1.0m 1.5m 2.0m 2.5m

REV:	DATE:	DESCRIPTION:	BY:

ABDS
Architectural Building Design Services
Tel: 07773 899 597
E-mail: abds@abds.biz Web Site: www.abds.biz

PROJECT:
PROPOSED ALTERATIONS

DRAWING TITLE:
EXISTING AND PROPOSED PLANS

PROJECT ADDRESS:
79 MAIN ROAD
PYE BRIDGE
ALFRETON. DE55 4NY.

CLIENT:
Ms G Khan

DATE: June 2026 SCALE: 1:50 / 1:500 FORMAT: A1

DRAWN : CF
CHECKED:
APPROVED:

DRG NO: 2026 (c) 2619 / 03

This drawing is copyright of Architectural Building Design Services & cannot be reproduced without written consent

REVISION:

Actual Size
0 10mm