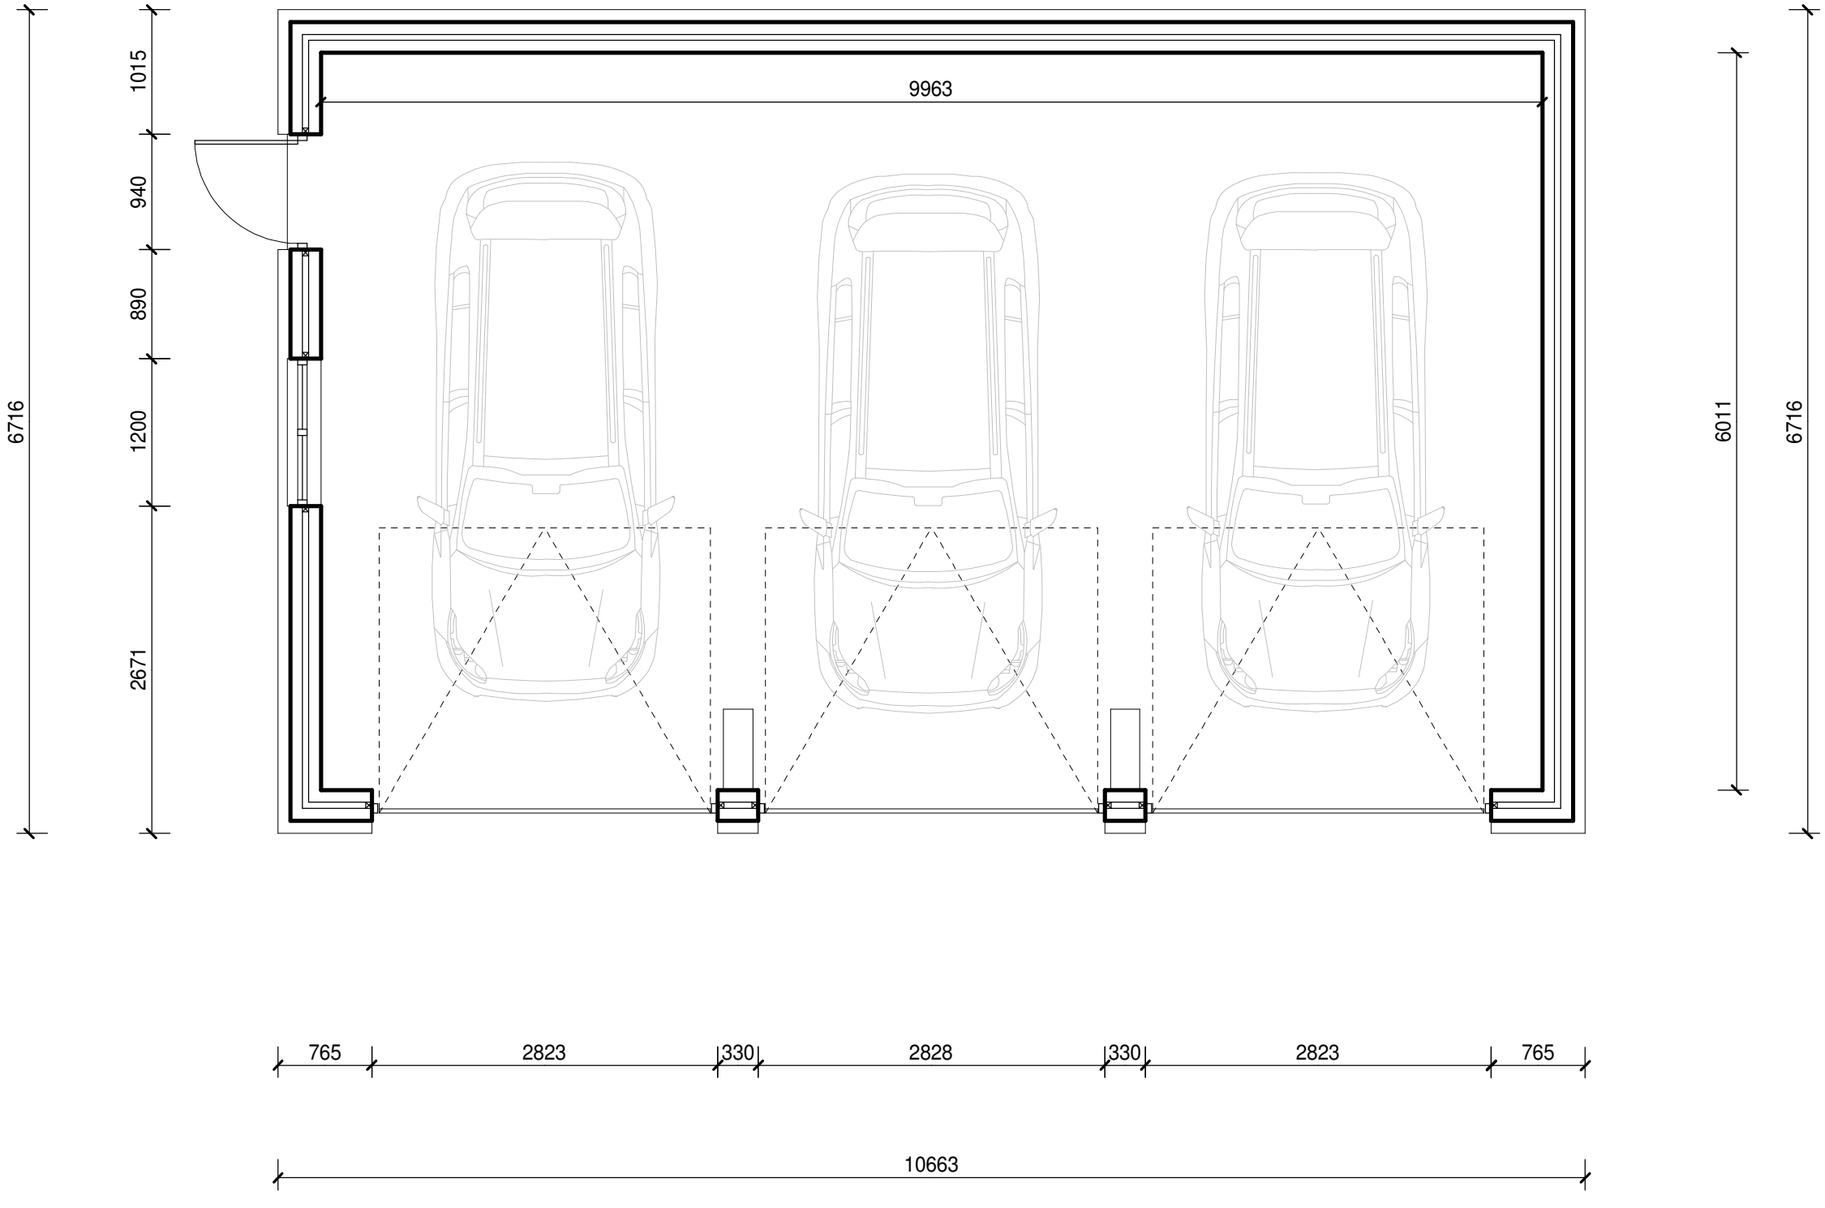


0 1 2 3 4 5 6 7 8 9 10 1:100

0 1 2 3 4 5 1:50

| | | | |
|---|---|---|---|
| | Drawing Title<br>Proposed Layout | Proposed Work:<br>Erection of Detached three bay Garage | Site Address:<br>The Orchard<br>Ladylea Road<br>Horsley<br>Derby<br>DE21 5BN |
| Drawing No:<br>1071 -LL-02-16-06-2026 | CN Drawn: | | |
| | 1:50 @ ISO A3 Scale: | 16/06/2026 Date: | |

CS Building Design
csbdesign@talktalk.net
07947786143