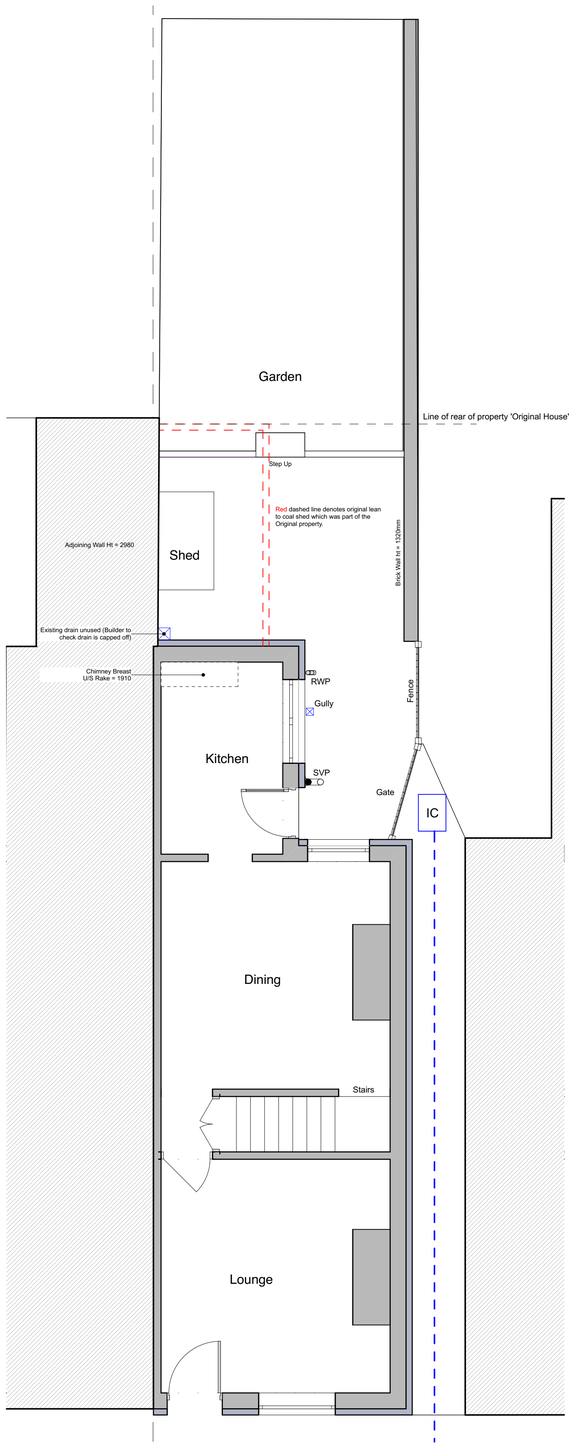

Existing Floor Plan
1:50

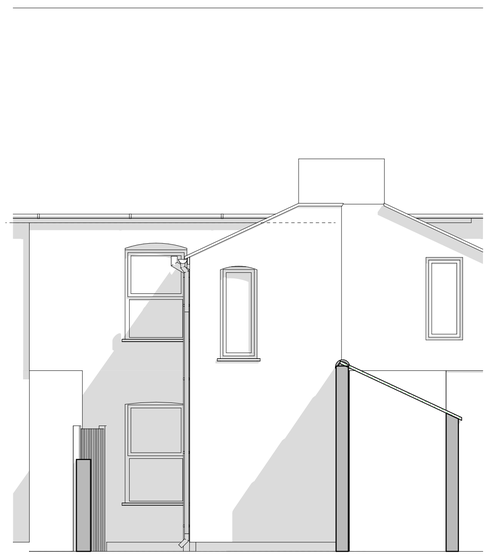

Rear Elevation
1:50

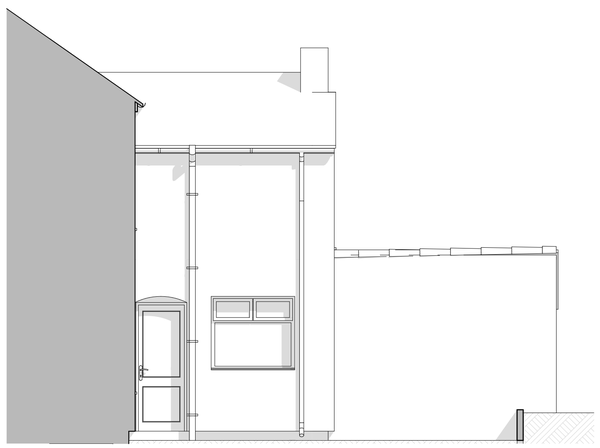

Side Elevation
1:50

IC ARCHITECTURE

Tel: +44(0)7989539101
Email : iancurran81@hotmail.com

- Do not scale from this drawing
- All dimensions to be checked on site by the Contractor
- And such dimensions to be their responsibility
- Report all drawing errors and omissions to the Architectural designer
- All dimensions in millimeters unless noted otherwise
- If in doubt ask

Client	Mr A.Clelland
job title	4 BEIGHTON STREET, RIPLEY
drawing title	EXISTING PLANS & ELEVATIONS
status	PLANNING
date	MAY 2026
scale	1:50
drawing number	BEI003
revision	P01