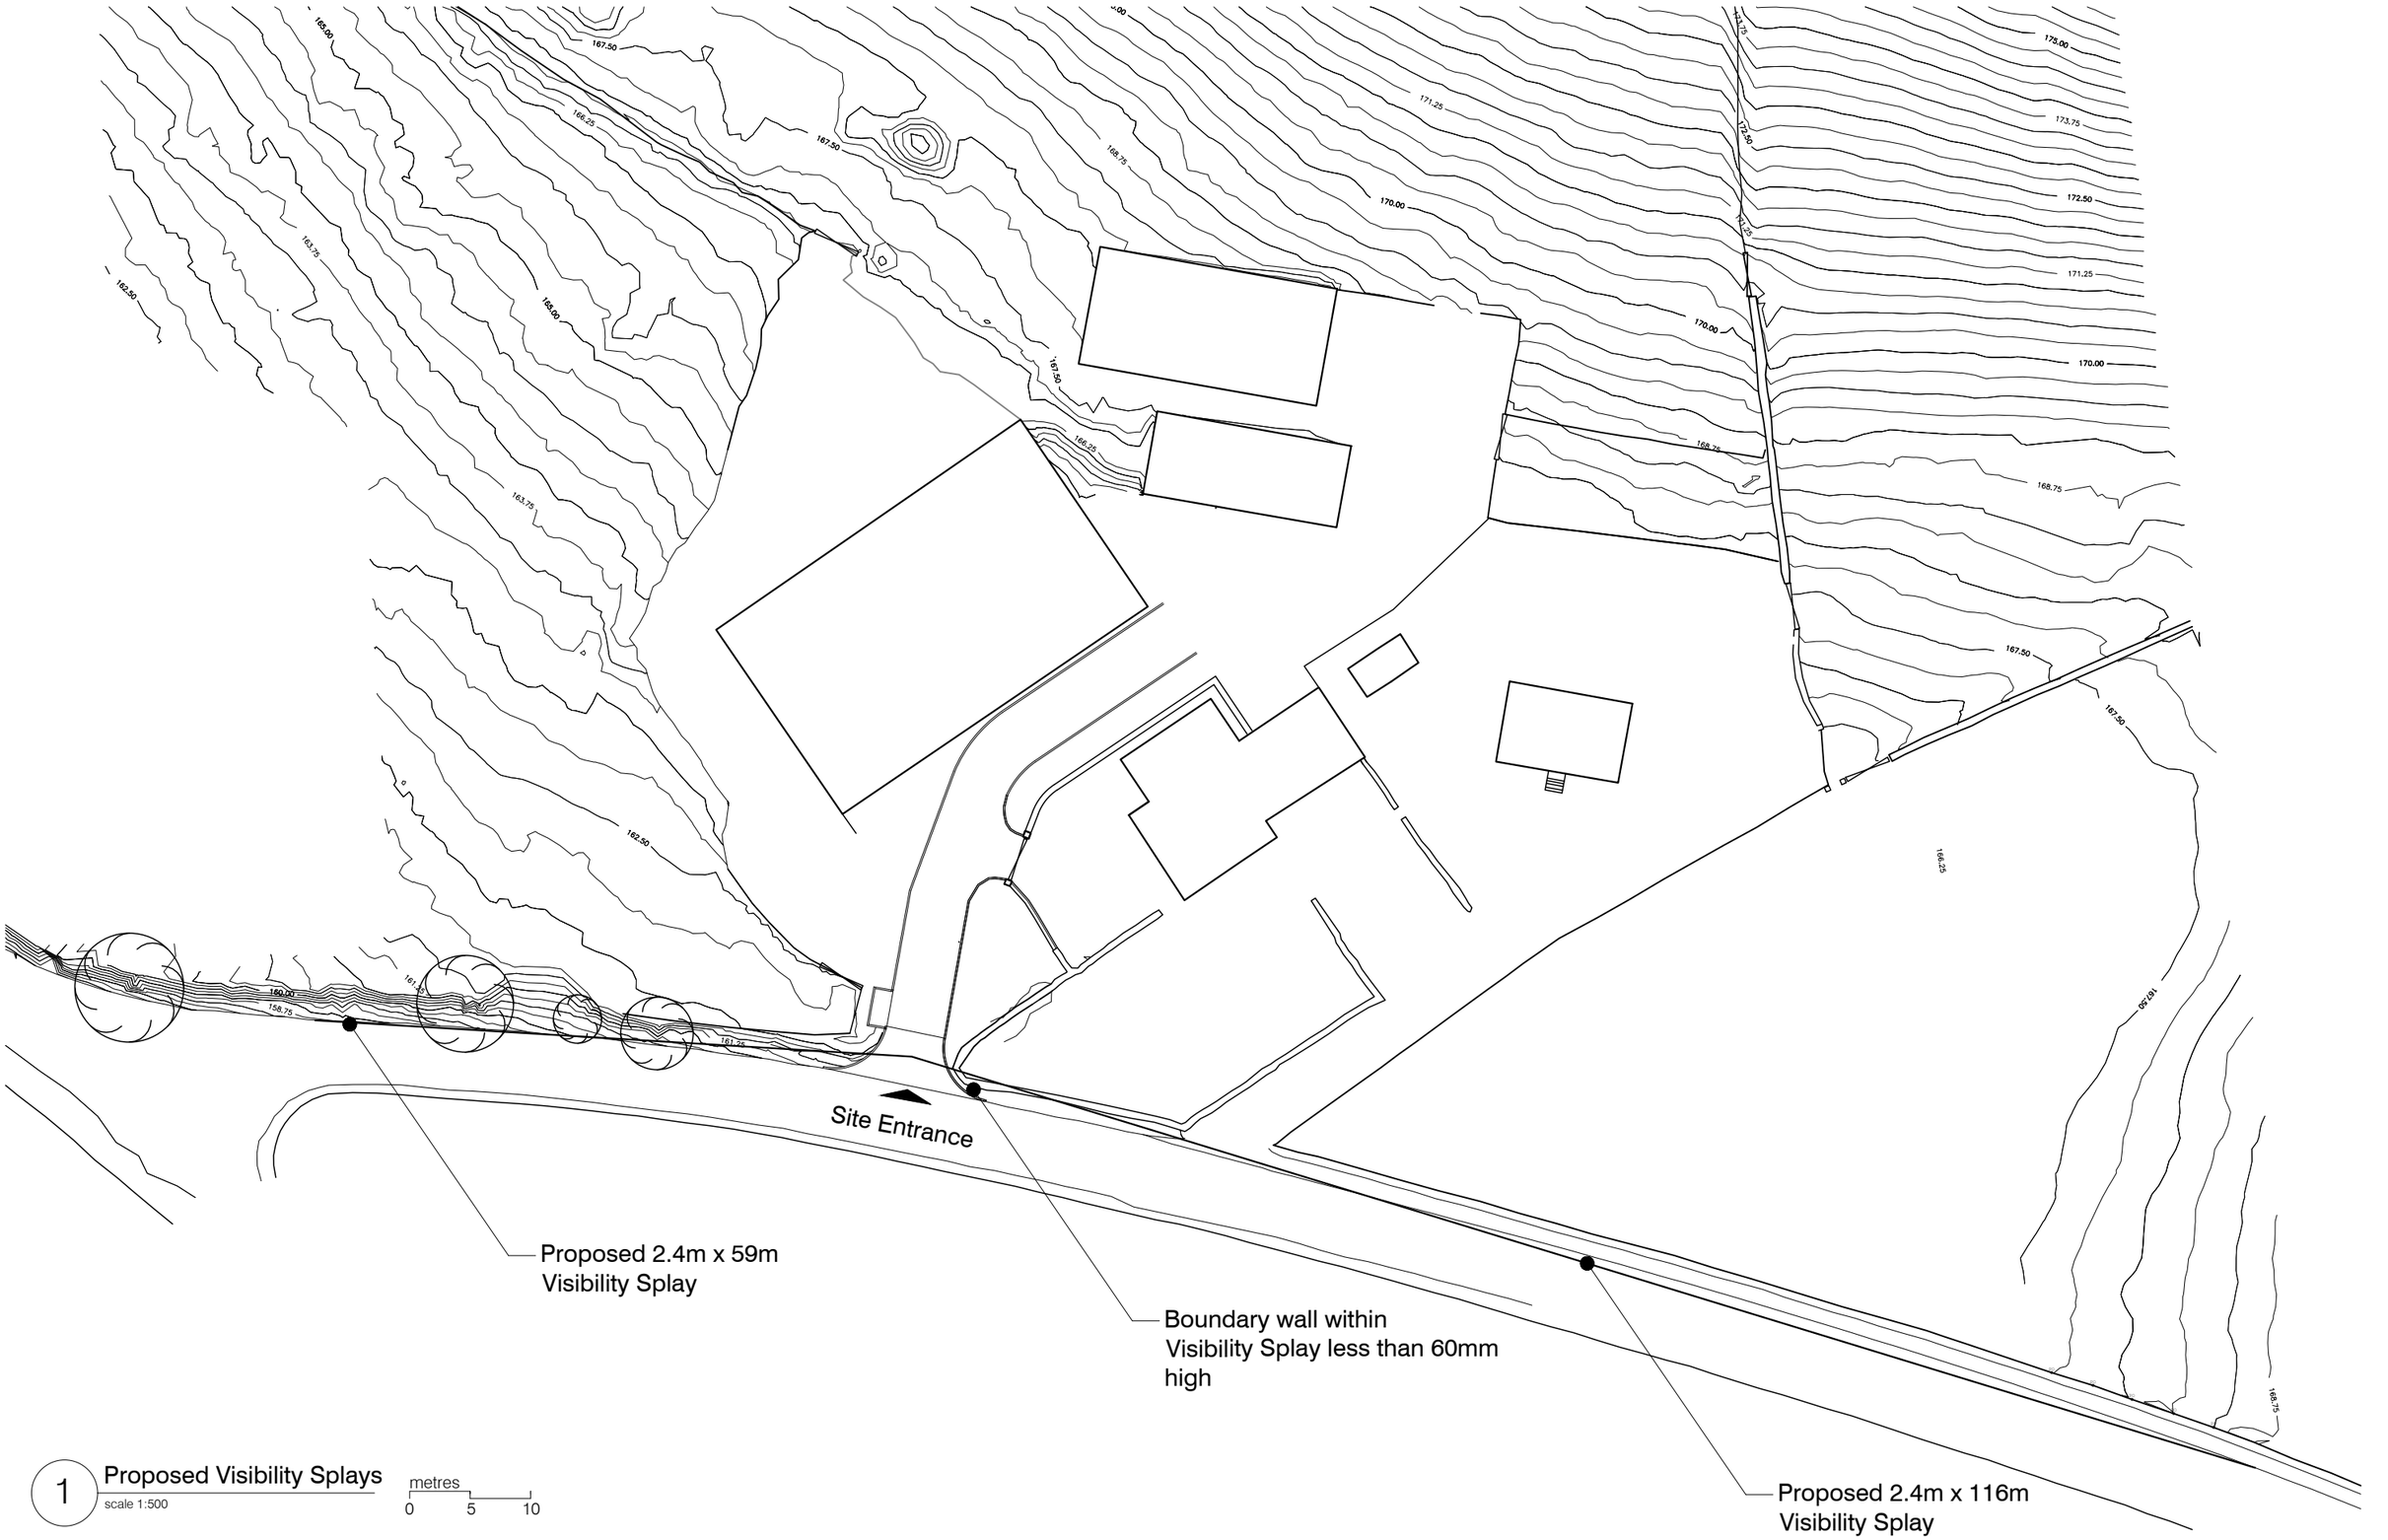

1 Proposed Visibility Splays
scale 1:500

metres
0 5 10

Grayscale architecture + design

Revision	Notes: Crown Copyright. All rights reserved. Licence no. 100025568	N	Status: SK - Sketch D - Design P - Planning (Planning Permission Application) W - Working (Building Regulations Submission) T - Tender C - Construction A - As Built	Project: Chase Cliffe Barn Client: Cunningham	Drawing Title: Proposed Visibility Splays Scale (at paper size): 1:500 @A3 Date: 21.05.26 Drawing Purpose: Approval	E: office@grayscale.uk.com W: grayscale.uk.com S: grayscaleuk Copyright Grayscale Architecture Ltd and Grayscale Design Ltd 2024 Job No.: 332 Status: P Drawing No: 1.06 Revision:			