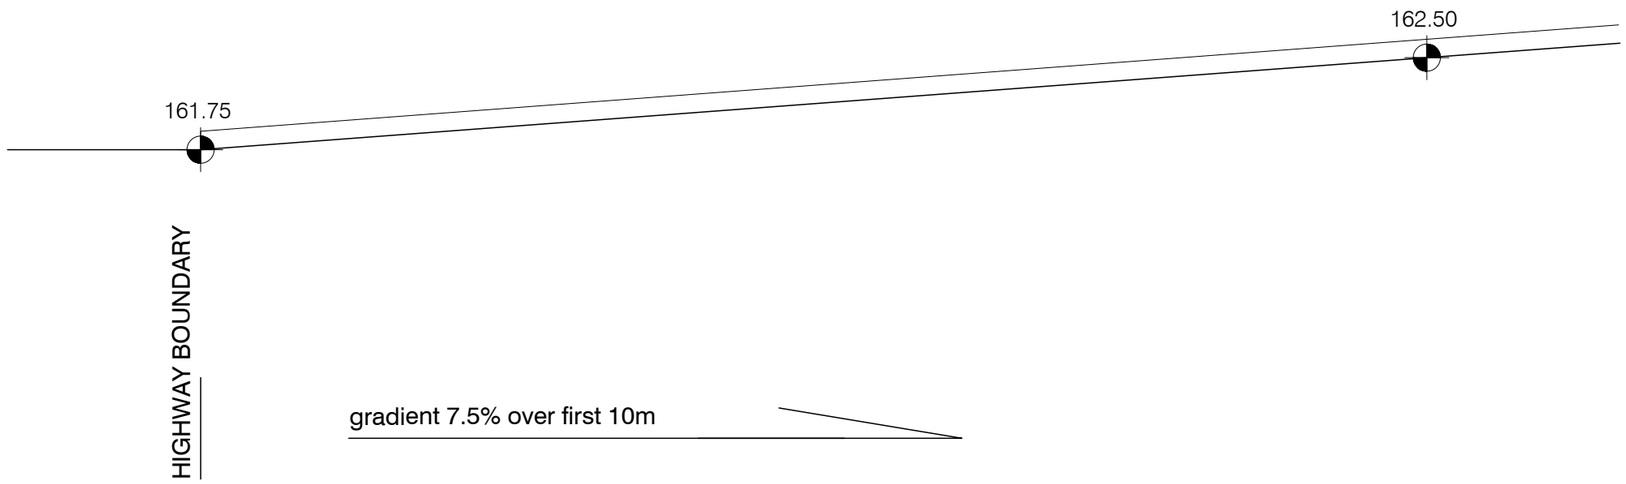

1 Long Section
scale 1:50

Grayscale architecture + design

Revision	Notes: Crown Copyright. All rights reserved. Licence no. 100025568	N	Status: SK - Sketch; D - Design; P - Planning (Planning Permission Application); W - Working (Building Regulations Submission); T - Tender; C - Construction; A - As Built	Project: Chase Cliffe Barn	Drawing Title: Long Section			E: office@grayscale.uk.com W: grayscale.uk.com S: grayscaleuk Copyright Grayscale Architecture Ltd and Grayscale Design Ltd 2024			
				Client: Cunningham	Scale (at paper size): 1:50 @A3	Date: 21.05.26	Drawing Purpose: Approval	Job No.: 332	Status: P	Drawing No: 2.04	Revision: