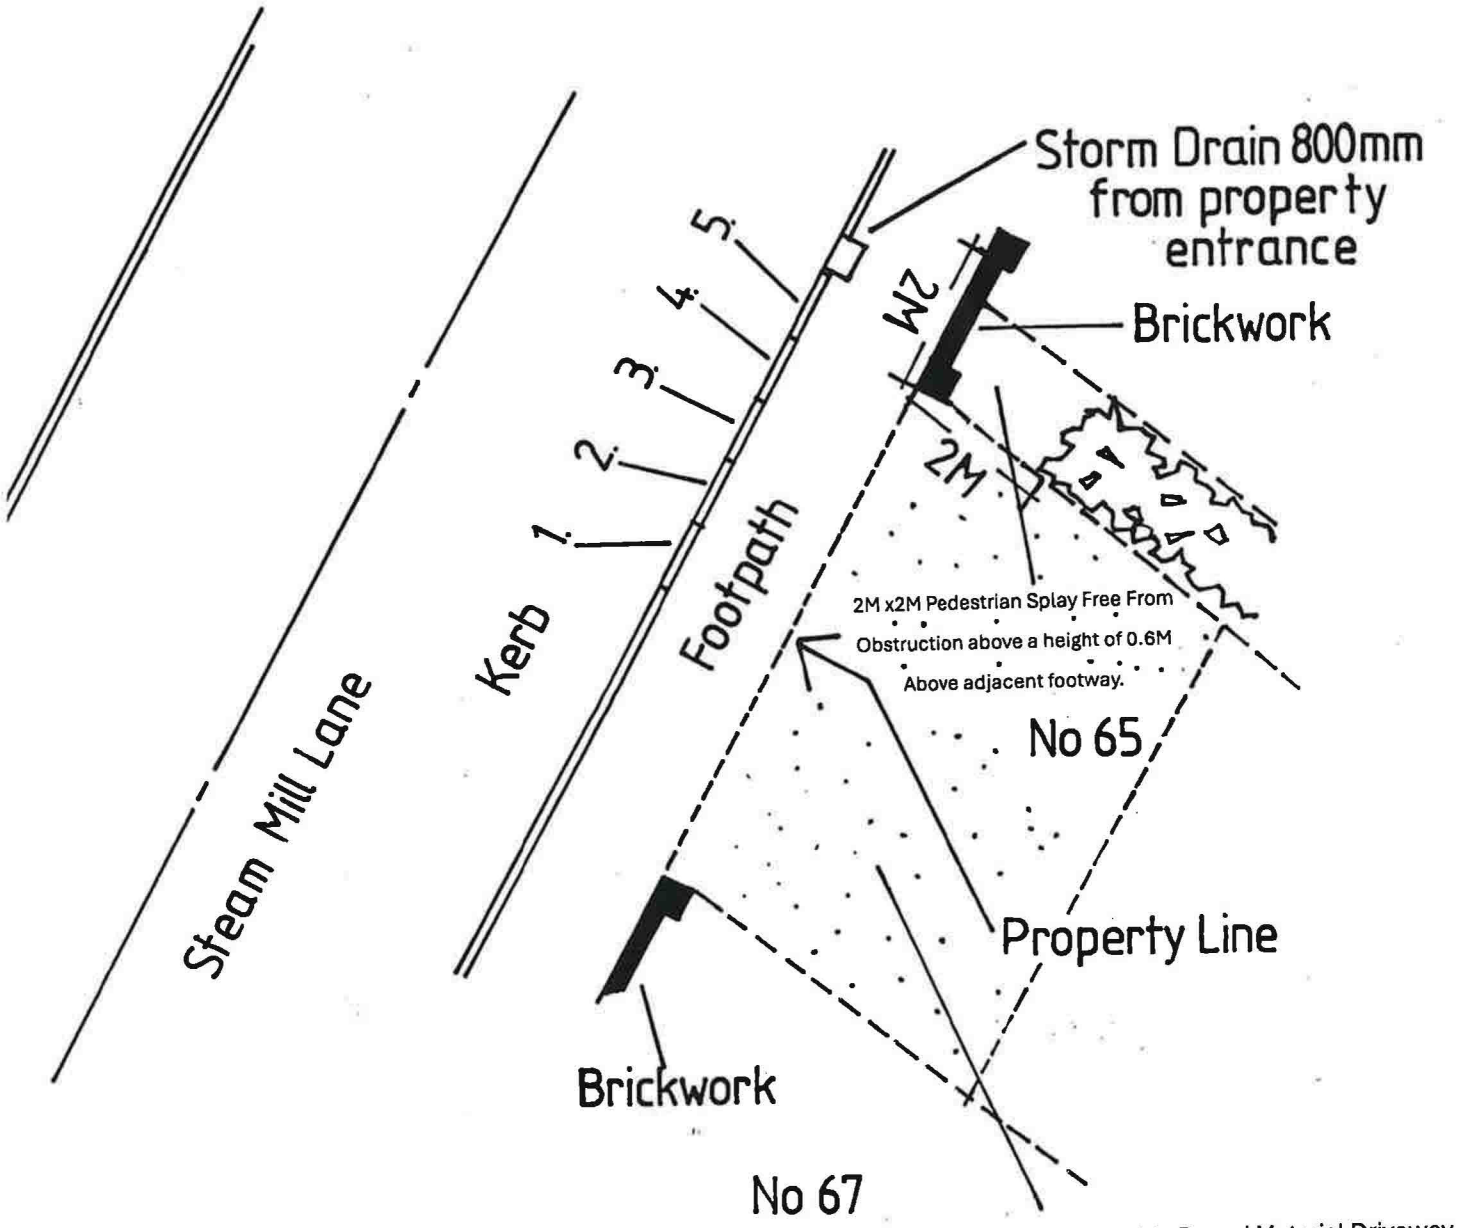


Proposed Dropped Kerb – 1:100

Permeable Bound Material Driveway
5M from property boundary to width
Of drive.
(SUDS Compliant)

[redacted]