

Proposed Southwest Elevation
1 : 100

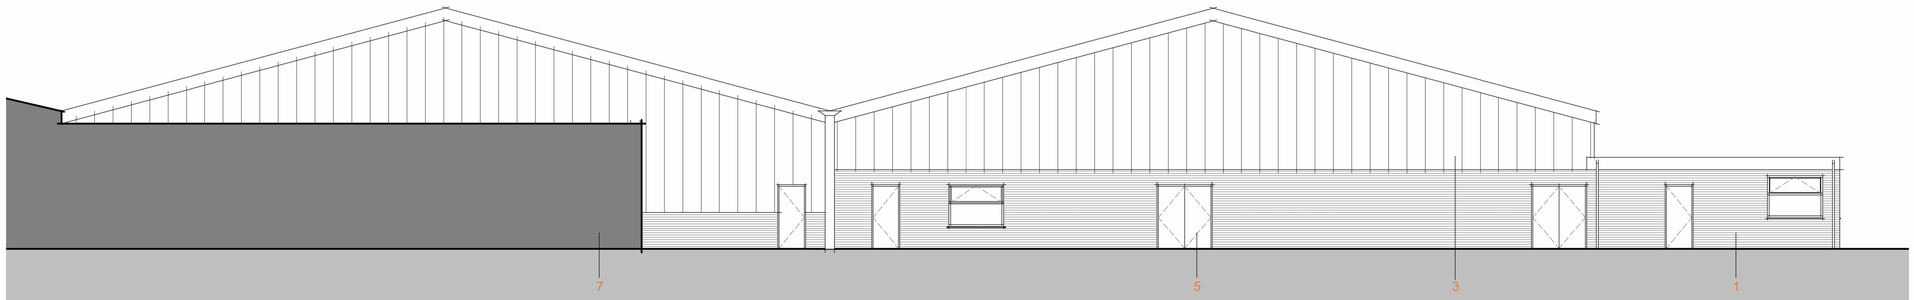

Changes limited to repainted cladding.

Proposed Northeast Elevation
1 : 100

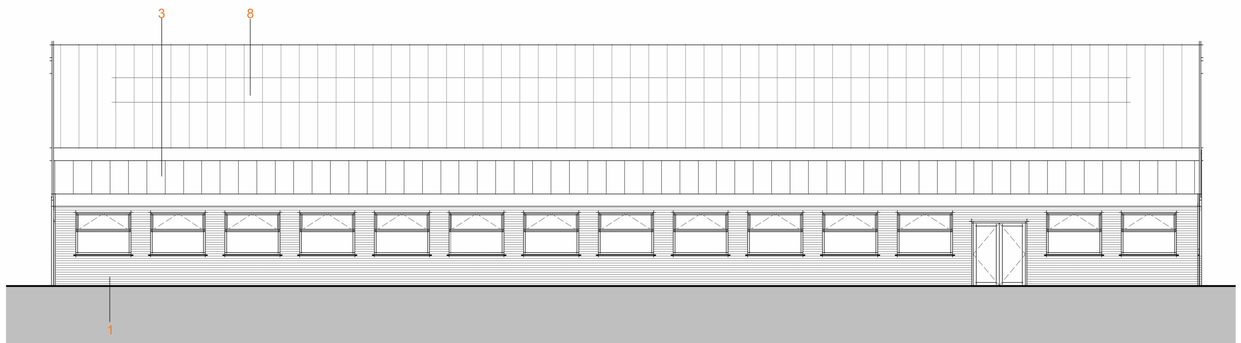

Changes limited to repainted cladding.

Proposed Northwest Elevation
1 : 100

Scale 1:100
0 1 10 m

Key Proposed

1	Brick Amenity Block
2	Glazed Entrance Door
3	Repainted Metal Cladding - RAL 7016
4	Roller Shutter
5	Personnel Door
6	Above Door Lighting
7	Neighbouring Industrial Unit
8	Corrugated roof inc. rooflights

This document is © Catalyst Studio and is issued on the condition that it is not copied, reproduced, retained or disclosed to any unauthorised person, either wholly or in part without consent in writing from Catalyst Studio. If in doubt contact Catalyst Studio. All dimensions to be verified on site, do not scale from the drawing. Immediately report any discrepancies on this document. This document shall be read in conjunction with associated models, specifications and related consultants' documents.

Client: Padel etc.

Project Name: Heage Road Padel Tennis Courts

Site Address: Units B & C Heage Road, DE5 3GH

Project No: 0007

Drawing Title: Proposed Elevations

Project - Originator - Functional - Spatial - Form - Discipline - Number: 0007-CAT-PL-XX-DR-A-00005

Status Code: D5 : Planning

Revision: P02

Sheet Size: A1

Scale: 1 : 100

Rev:	Date:	Description:	Drn:	Chk:
P02	30.06.26	Signage omitted	KP	KP
P01	23.06.26	Issued for Planning	KP	KP

CatalystStudio
Nottingham | inbox.catalyststudio@gmail.com