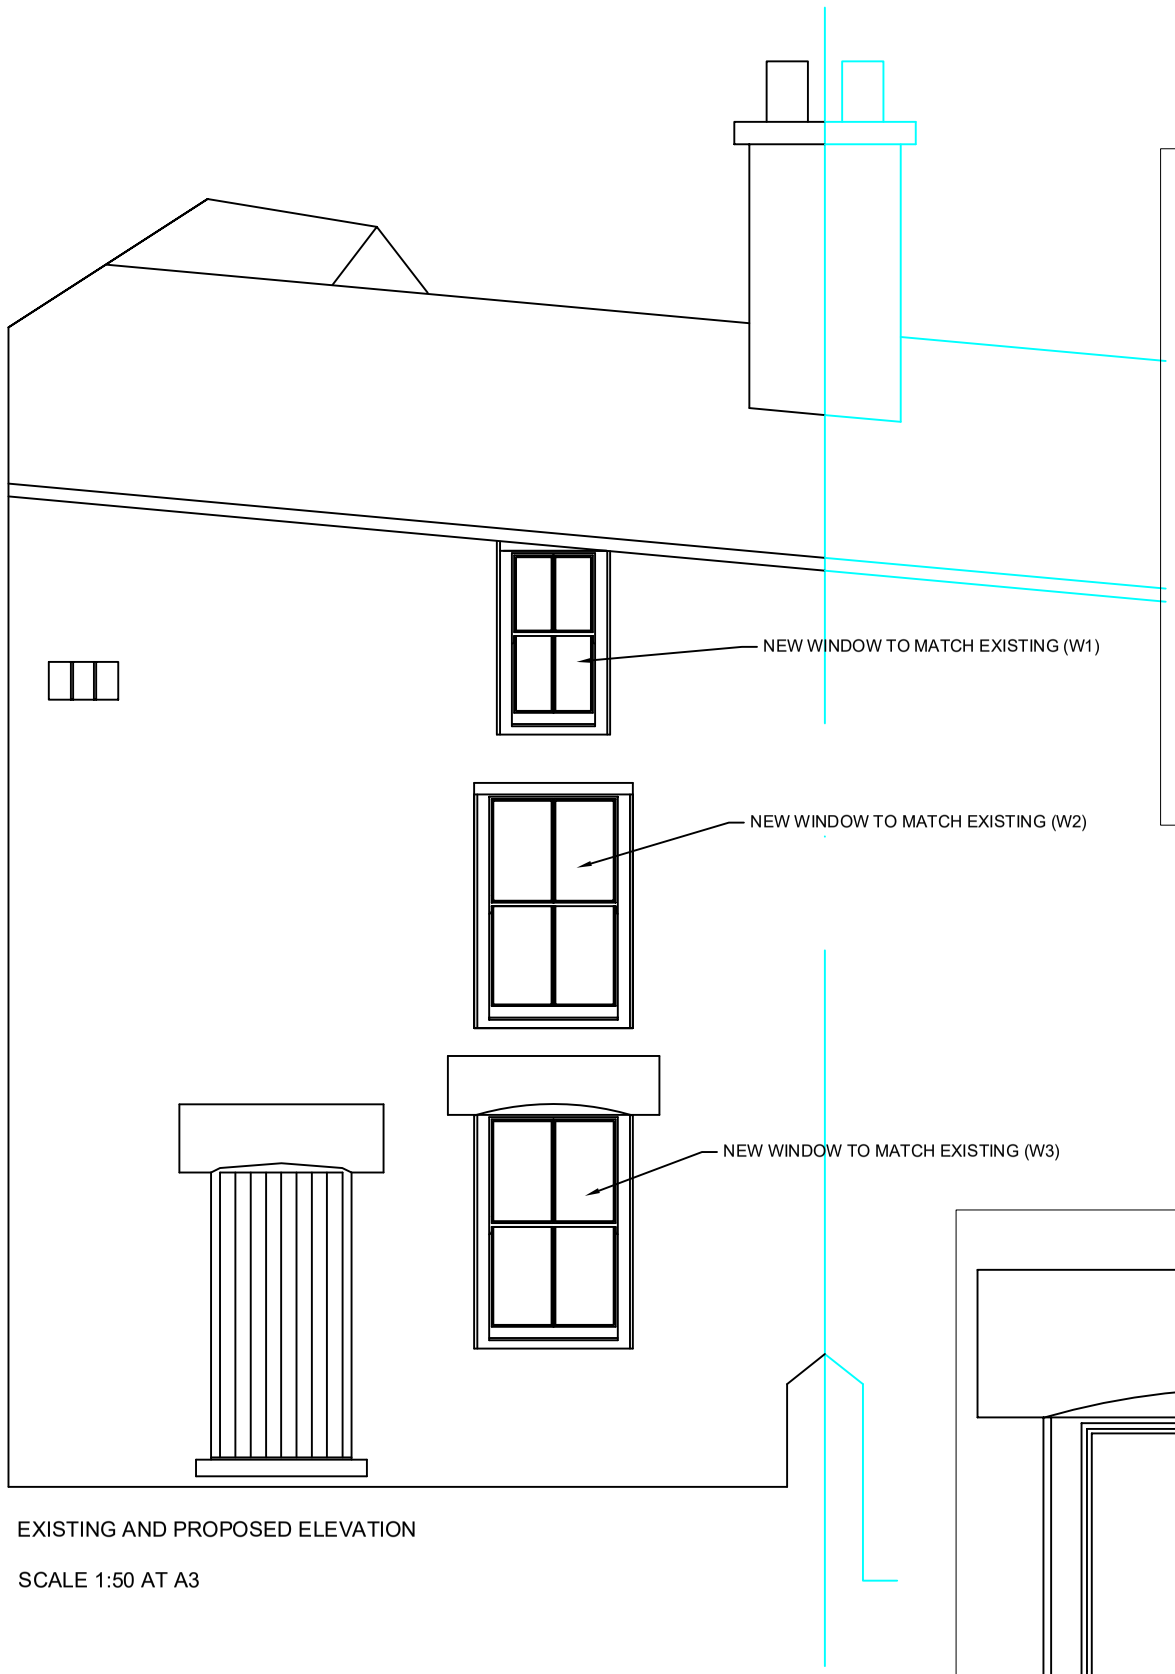

EXISTING AND PROPOSED ELEVATION

SCALE 1:50 AT A3

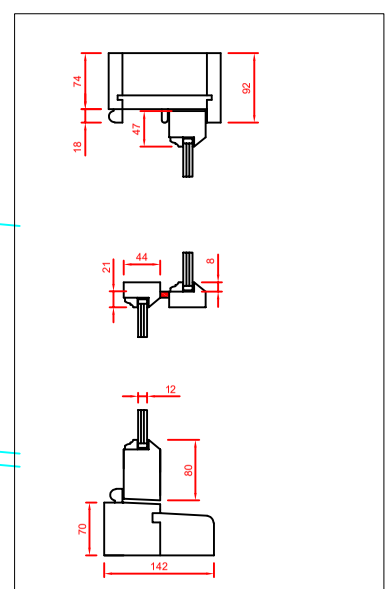

INDICATIVE SASH WINDOW SECTION
SCALE 1:10 AT A3

Item (sizes)	Description	Qty
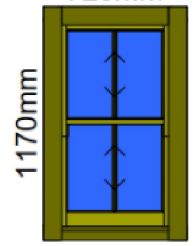 720mm / 1170mm	**Sliding Sash - (W1)** 2nd Floor Internally Glazed-Heritage Sliding Sash Window. Cords & Weights-Antique Brass Hardware. Timber Type: A1 Grade KD Accoya FSC Heritage, 4-6-4 Clear-Tough, 6mm Sight Line, Furniture Stamp, Argon Gas Filled. Archtop 3 Coat Fully Finished Paint System-Colour-10B15 U-value=1.45 40.96 kgs	1
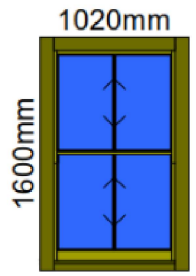 1020mm / 1600mm	**Sliding Sash - (W2) (W3)** 1st/Ground Floor. Internally Glazed-Heritage Sliding Sash Window. Cords & Weights-Antique Brass Hardware. Timber Type: A1 Grade KD Accoya FSC Heritage, 4-6-4 Clear-Tough, 6mm Sight Line, Furniture Stamp, Argon Gas Filled. Archtop 3 Coat Fully Finished Paint System-Colour-10B15 U-value=1.46 149.09 kgs	2

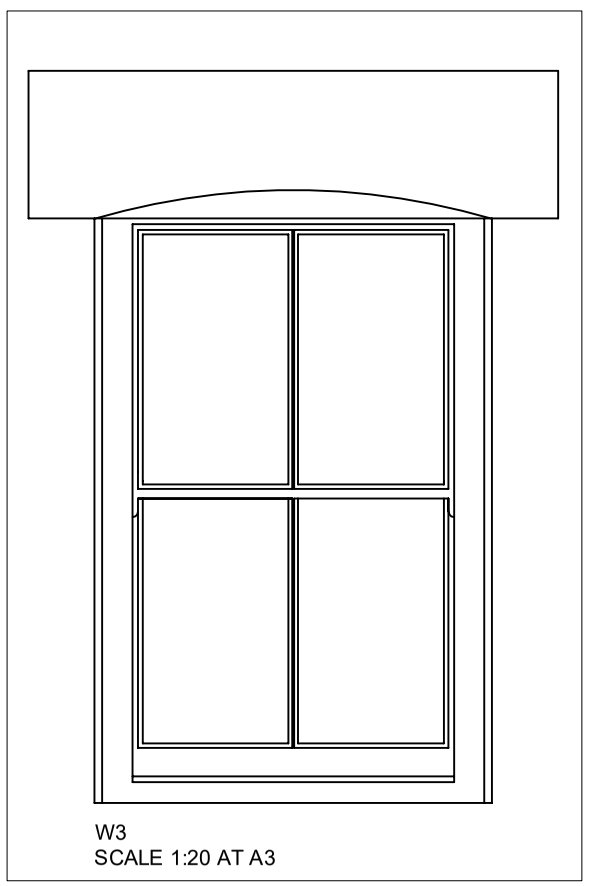

W3
SCALE 1:20 AT A3





Chevin Alley Elevation windows replaced with traditional sliding sash windows with a single vertical bar as shown in the example image above. Finished in matt white paint.

EXISTING AND PROPOSED DETAILS FOR REPLACEMENT WINDOWS AT 5 CHEVIN ALLEY, DE56 0QE

APPLICATION REF: AVA/2026/0354