Elevation 3

Elevation 2

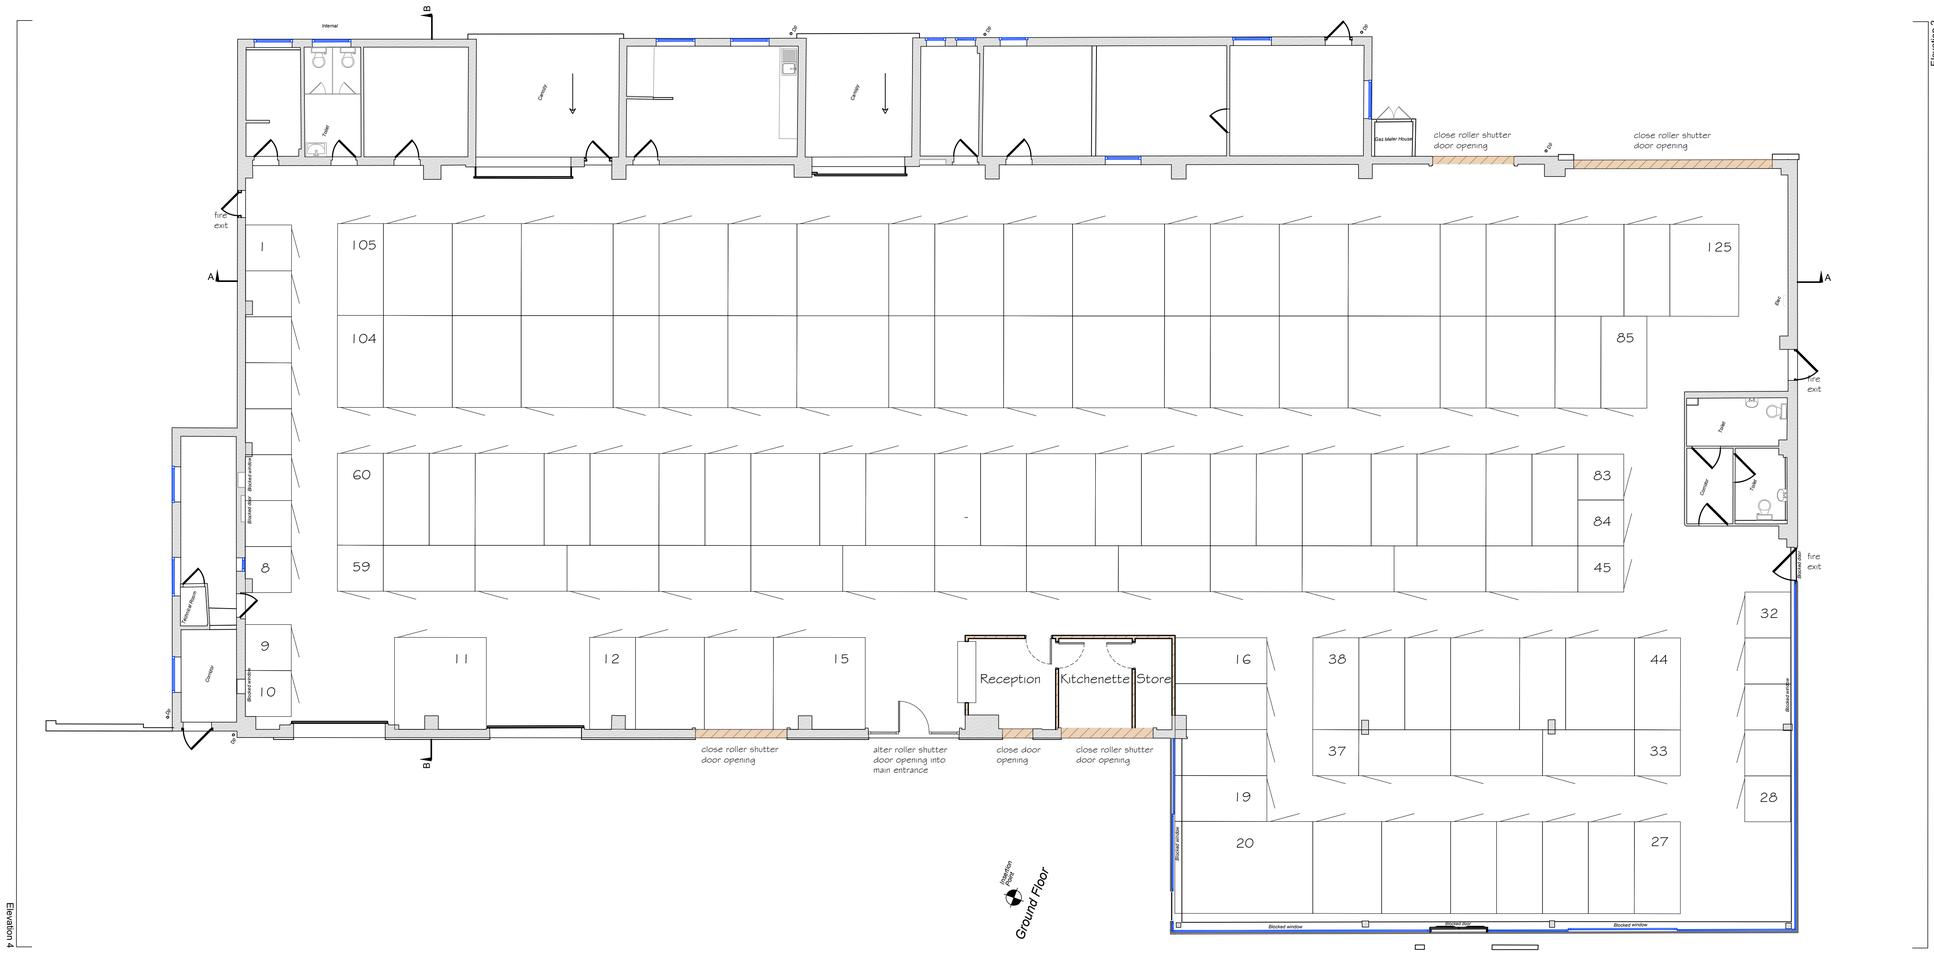

Elevation 4

Elevation 1

PROPOSED GROUND FLOOR PLAN

SCALE 1:100

1:50 1m 2m 3m 4m 5m
1:100 2m 4m 6m 8m 10m
1:200 5m 10m 15m 20m
1:500 10m 20m 30m 40m 50m

REVISIONS

PAUL GAUGHAN BUILDING CONSULTANTS

Unit E14, Langham Park Industrial Estate, Lows Lane
Stanton by Dale, Ilkeston DE7 4RJ
Phone 0115 9324010
E-mail: info@paul-gaughan.co.uk
Web: www.paul-gaughan.co.uk

CLIENT
.

LOCATION
Former Perrys Ford Garage, Nottingham Rd, Somercotes, Alfreton DE55 4GR

PROJECT
Form Additional Floors to Existing Building

TITLE
Proposed Ground Floor Plan

PAPER SIZE	SCALE	DATE
ISO A1 (594.00 x 841.00 MM)	1:100	Jun 2026

DRAWING NUMBER	REVISION
DB/RB/26/2511/06	-

Scales are correct at time of plotting however please note that distortion can occur during copying. This drawing is copyright and may not be altered, traced, photographed, electronically copied or used for any purpose other than for which it is issued, without written permission from Mr. Gaughan.
Check all dimensions on site. Any discrepancies should be reported to the designer before works proceed. Hatching is a representation of materials only.