PROPOSED ELEVATIONS
SCALE 1:100

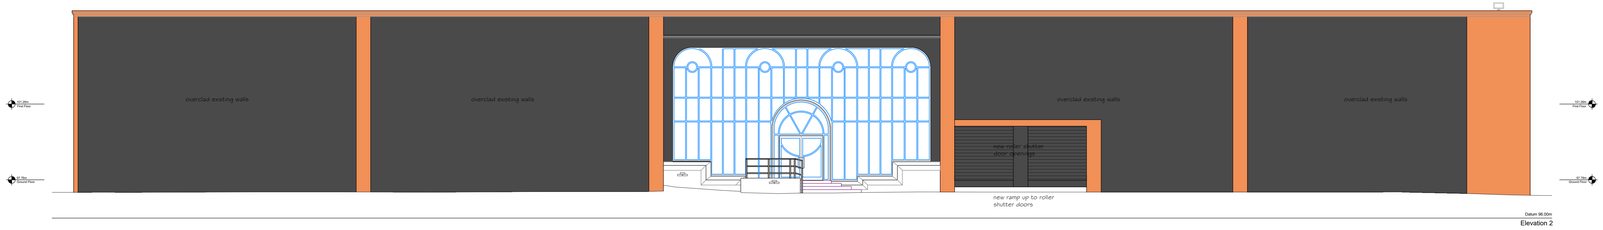

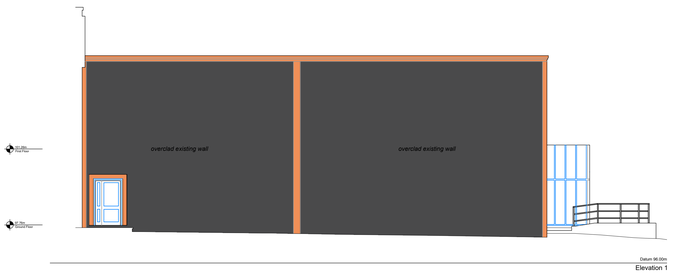

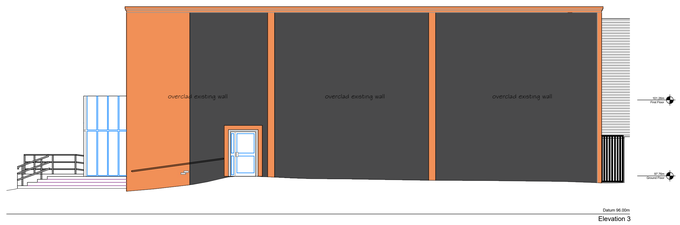

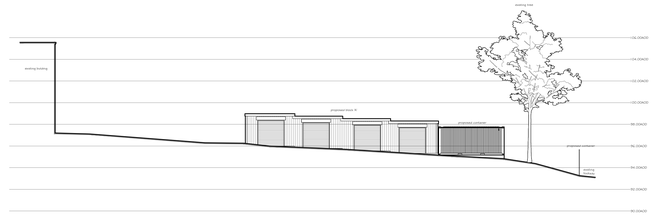

PROPOSED SITE SECTION
SCALE 1:200

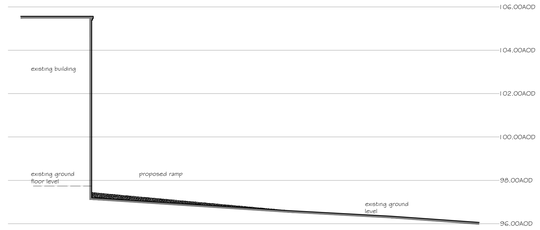

PROPOSED RAMP SECTION
SCALE 1:100

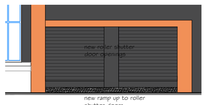

PROPOSED RAMP ELEVATION
SCALE 1:100

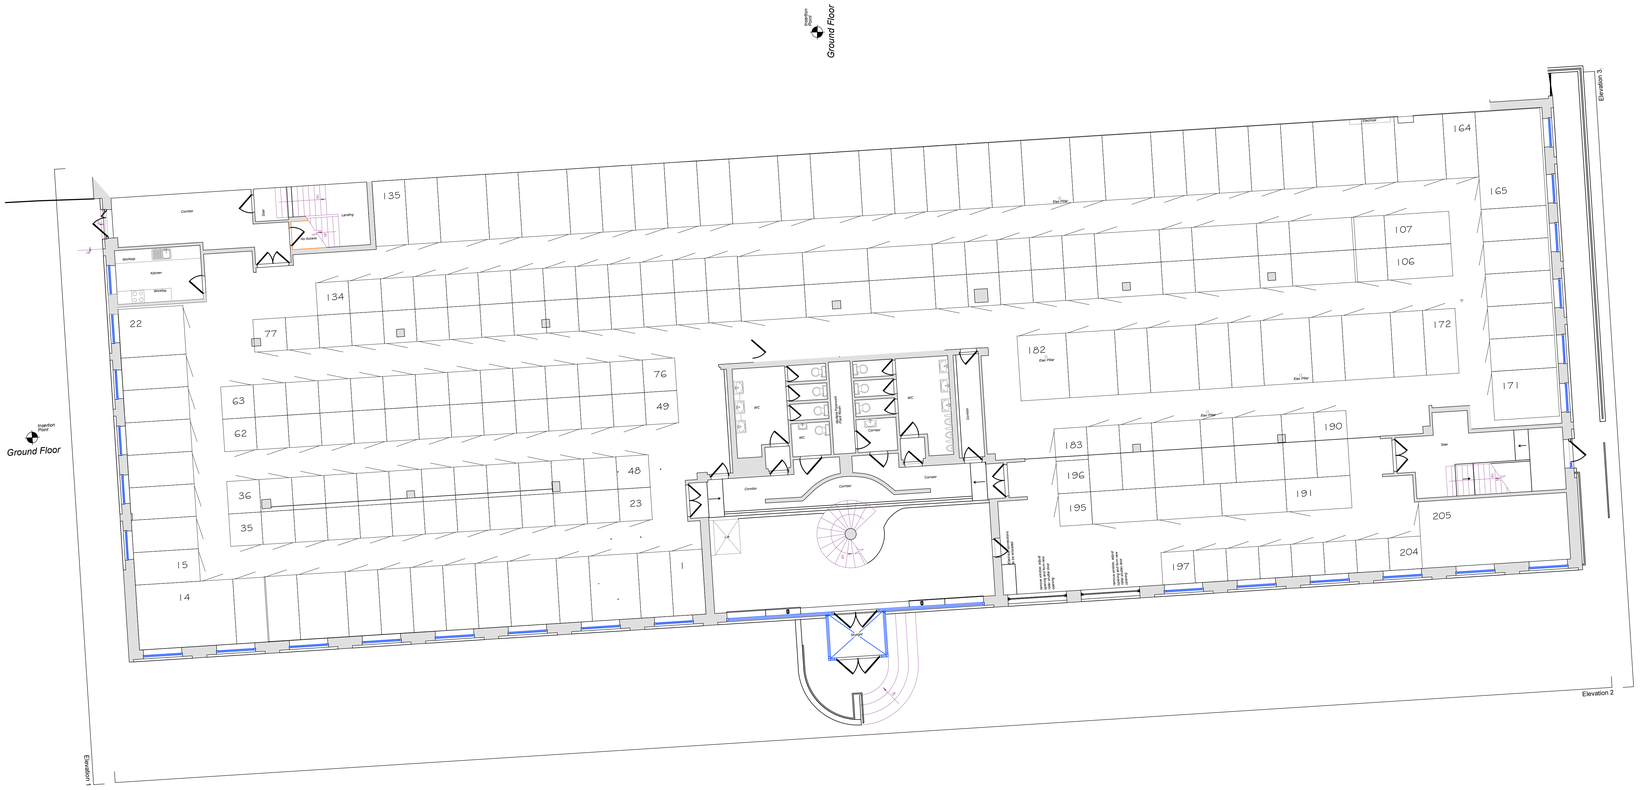

PROPOSED GROUND FLOOR PLAN
SCALE 1:100

1:50 1m 2m 3m 4m 5m
1:100 2m 4m 6m 8m 10m
1:200 5m 10m 15m 20m
1:500 10m 20m 30m 40m 50m

REVISIONS

PAUL GAUGHAN BUILDING CONSULTANTS

Unit E14, Langham Park Industrial Estate, Lows Lane
Stanton by Dale, Ilkeston DE7 4RJ
Phone 0115 9324010
E-mail: info@paul-gaughan.co.uk
Web- www.paul-gaughan.co.uk

CLIENT

LOCATION
Asher House, Asher Lane Business Park, Ripley, Derbyshire

PROJECT
Change of Use of Site to Self Storage, with Siting of Shipping Containers

TITLE
Proposed Floor Plan & Elevations - Main Building

PAPER SIZE	SCALE	DATE
ISO A0 (841.00 x 1189.00 MM)	1:100	May 2026

DRAWING NUMBER	REVISION
DB/RB/26/255/02	B

Scales are correct at time of plotting however please note that distortion can occur during copying. This drawing is copyright and may not be altered, traced, photographed, electronically copied or used for any purpose other than for which it is issued, without written permission from Mr. Gaughan.
Check all dimensions on site. Any descrepancies should be reported to the designer before works proceed. Matching is a representation of materials only.