© Crown Copyright. All rights reserved. License no. 100019980
Obtained from www.centremapslive.com



PROPOSED SITE PLAN
SCALE 1:200

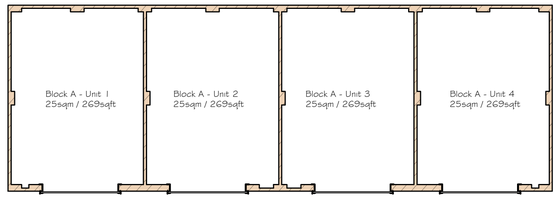

PROPOSED FLOOR PLAN - 'BLOCK A'
SCALE 1:100



PROPOSED FRONT ELEVATION - 'BLOCK A'
SCALE 1:100

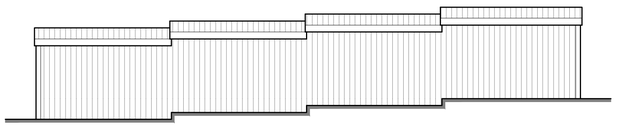

PROPOSED REAR ELEVATION - 'BLOCK A'
SCALE 1:100

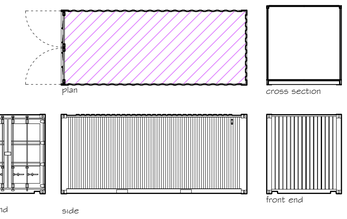

PROPOSED CONTAINER DETAILS
SCALE 1:100

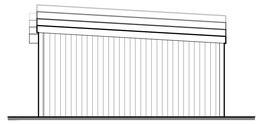

PROPOSED SIDE ELEVATION - 'BLOCK A'
SCALE 1:100

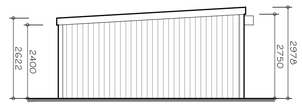

PROPOSED SIDE ELEVATION - 'BLOCK A'
SCALE 1:100

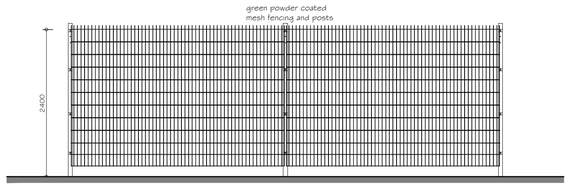

Front Elevation - 2.4m high mesh fencing (proposed)
Scale 1:50

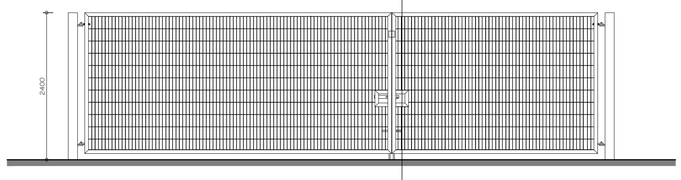

Front Elevation - 2.4m high mesh gate (proposed)
Scale 1:50

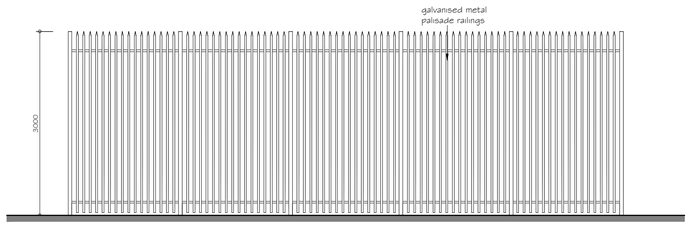

Front Elevation - 3.0m high palisade fencing (existing)
Scale 1:50



1:50 1m 2m 3m 4m 5m
1:100 2m 4m 6m 8m 10m
1:200 5m 10m 15m 20m
1:500 10m 20m 30m 40m 50m

REVISIONS

PAUL GAUGHAN BUILDING CONSULTANTS
Unit E14, Langham Park Industrial Estate, Lows Lane
Stanton by Dale, Ilkeston DE7 4RJ
Phone 0115 9324010
E-mail: info@paul-gaughan.co.uk
Web: www.paul-gaughan.co.uk

CLIENT

LOCATION
Asher House, Asher Lane Business Park, Ripley, Derbyshire

PROJECT
Change of Use of Site to Self Storage, with Siting of Shipping Containers

TITLE
Proposed Site Plan, Container Details, & Drive Up Details

PAPER SIZE	SCALE	DATE
150 A1 (594.00 x 841.00 MM)	1:200, 1:100, 1:50	May 2026

DRAWING NUMBER	REVISION
DB/RB/26/255/01	A

Scales are correct at time of plotting however please note that distortion can occur during copying. This drawing is copyright and may not be altered, traced, photographed, electronically copied or used for any purpose other than for which it is issued, without written permission from Mr. Gaughan.
Check all dimensions on site. Any discrepancies should be reported to the designer before works proceed. Hatching is a representation of materials only.