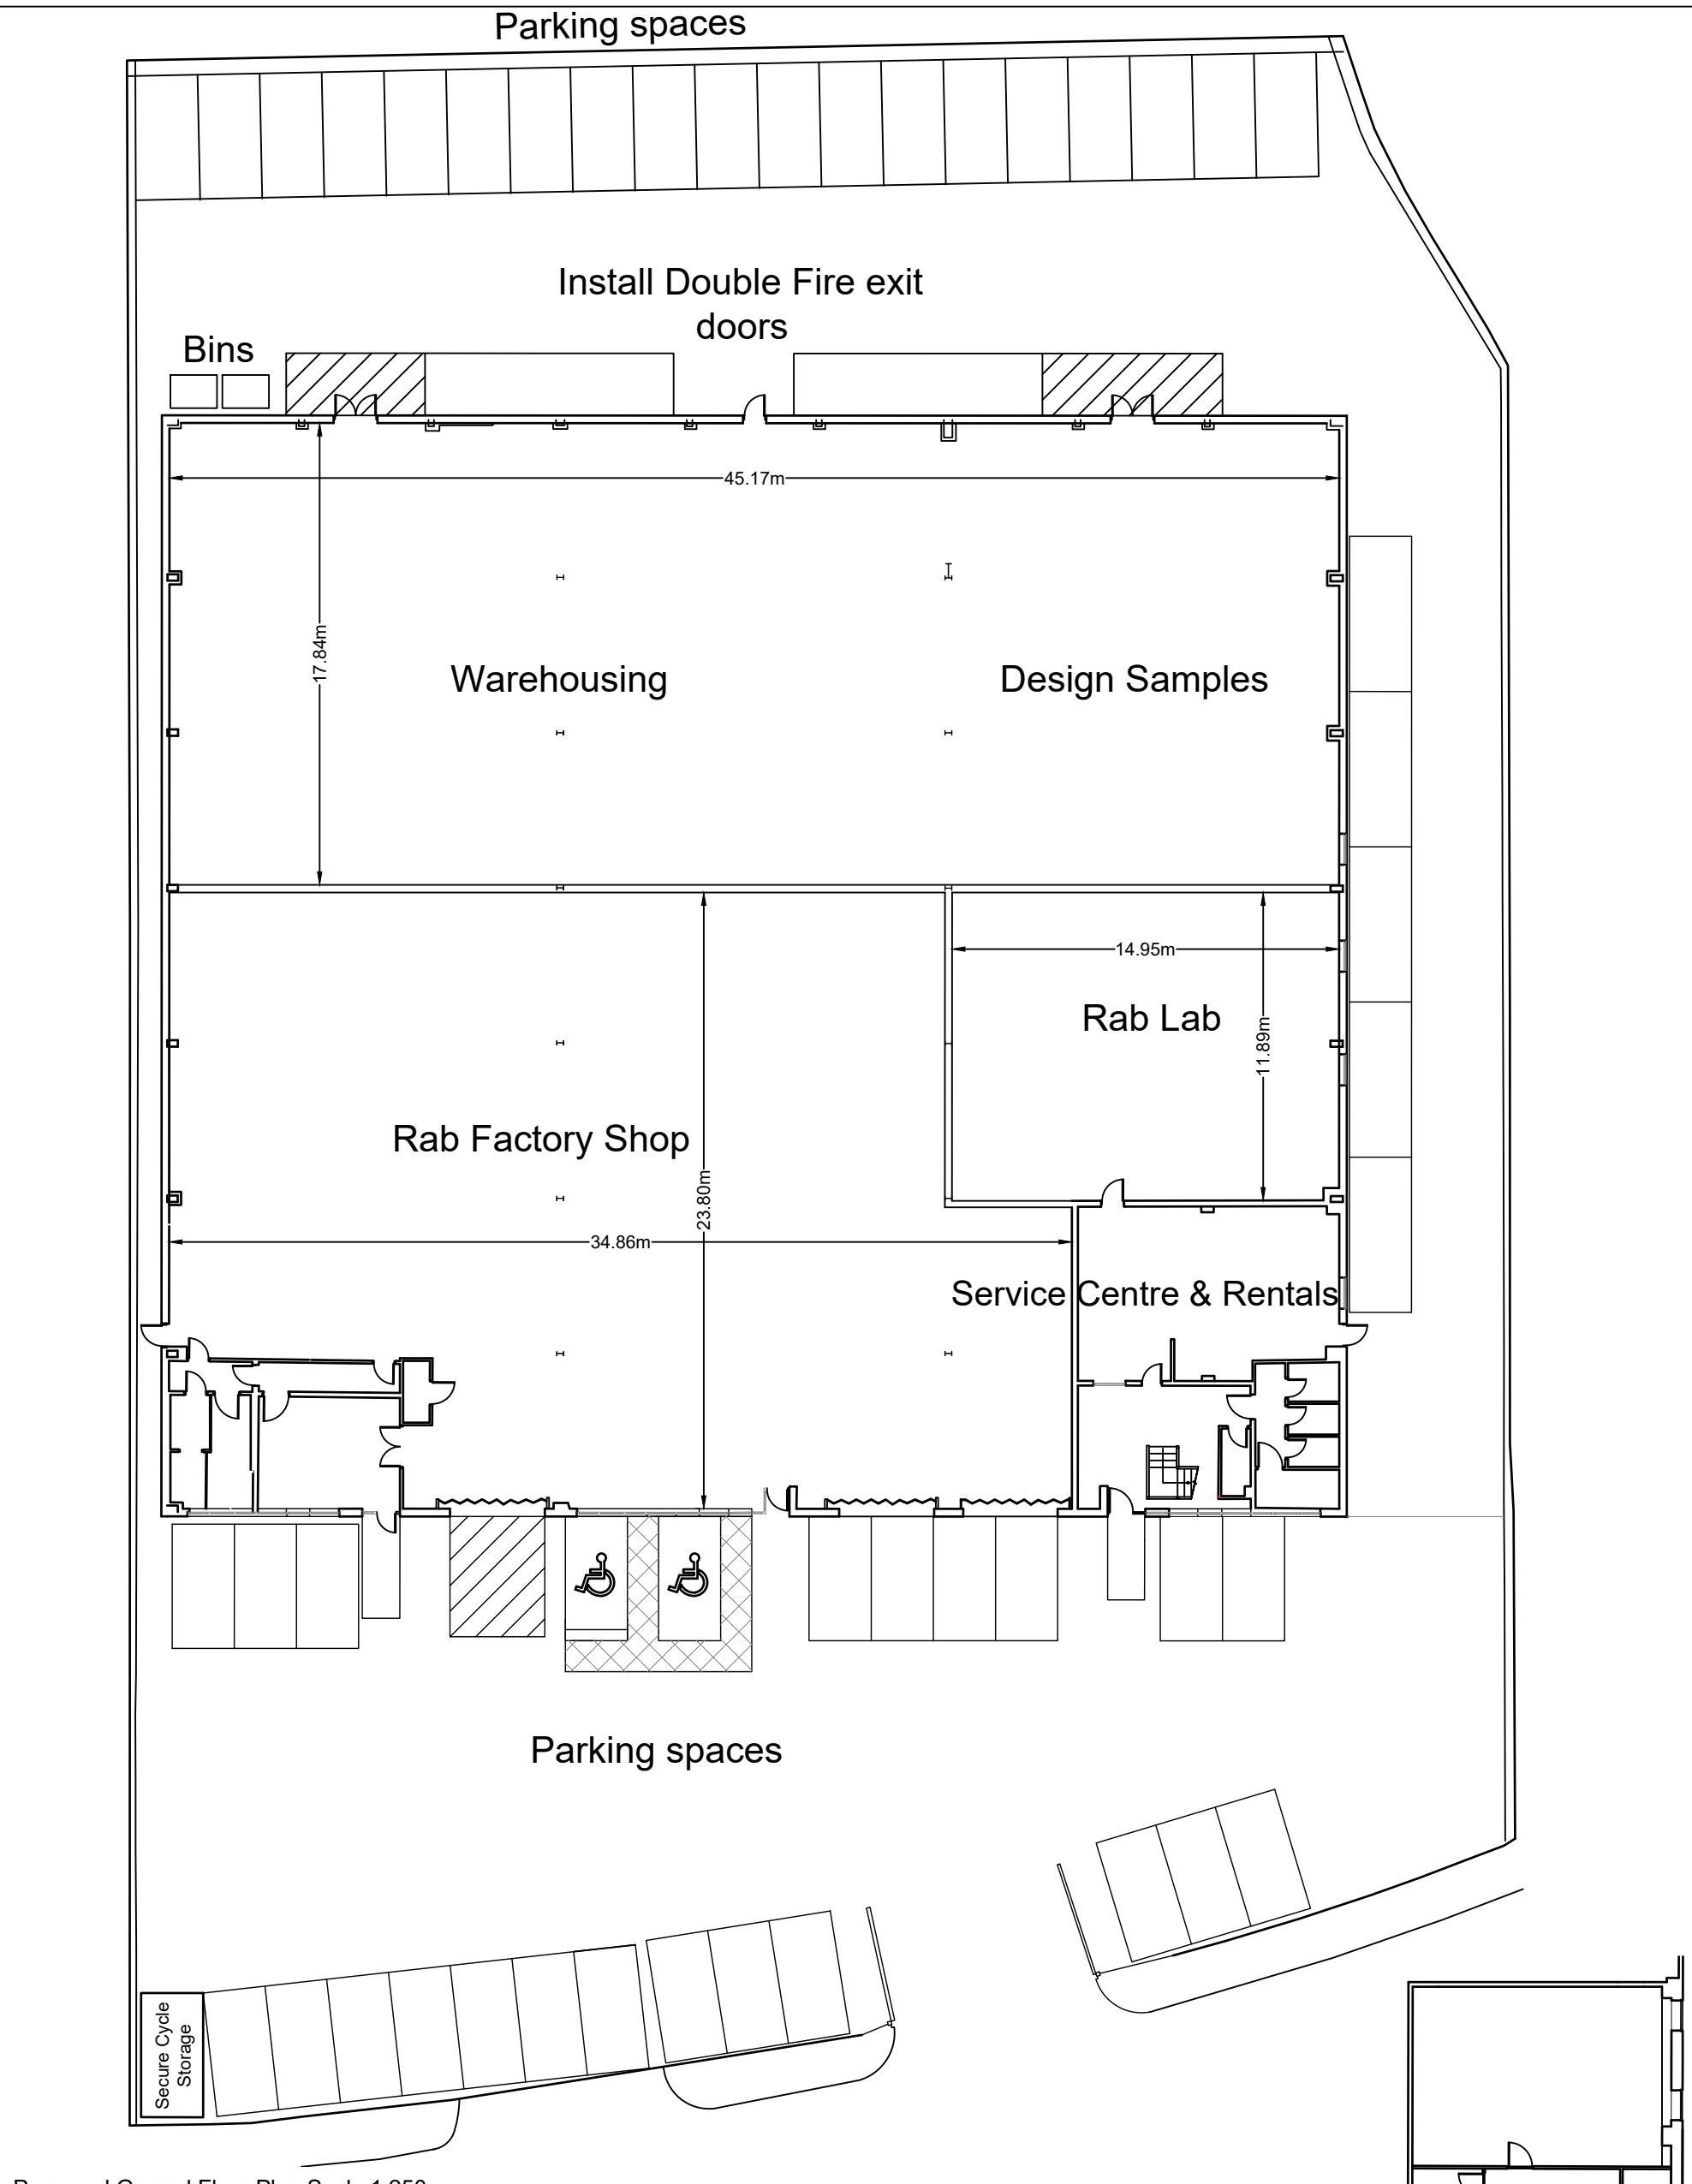


Proposed Ground Floor Plan Scale 1:250

Proposed First Floor Plan Scale 1:250

NOTES
All critical measurements should be checked on site prior to design work being undertaken.

No liability will be taken for this plan if passed on to 3rd parties.

Any colouring, shading or wording detailed on the plan are not the responsibility of Survey Hub.

Usage	Area
Warehousing	540 m2
Design Sample Storage	270 m2
Rab Lab	180 m2
Service Centre and Rental Storage	120 m2
Rab Factory Shop	660 m2

PROJECT
Unit 3
Alfreton Trading Estate
Wimsey Way
Somercotes
Alfreton

CLIENT
Equip Outdoor Technologies UK Ltd

SCALE
1:250

PAPER SIZE
A3

DRAWN
CM/MW

CHECKED
MG

Drawing No.
SH12976_RevE

DATE
01/07/2026

Survey Hub
Property, Land & Compliance
mail@surveyhub.co.uk 0115 7141123