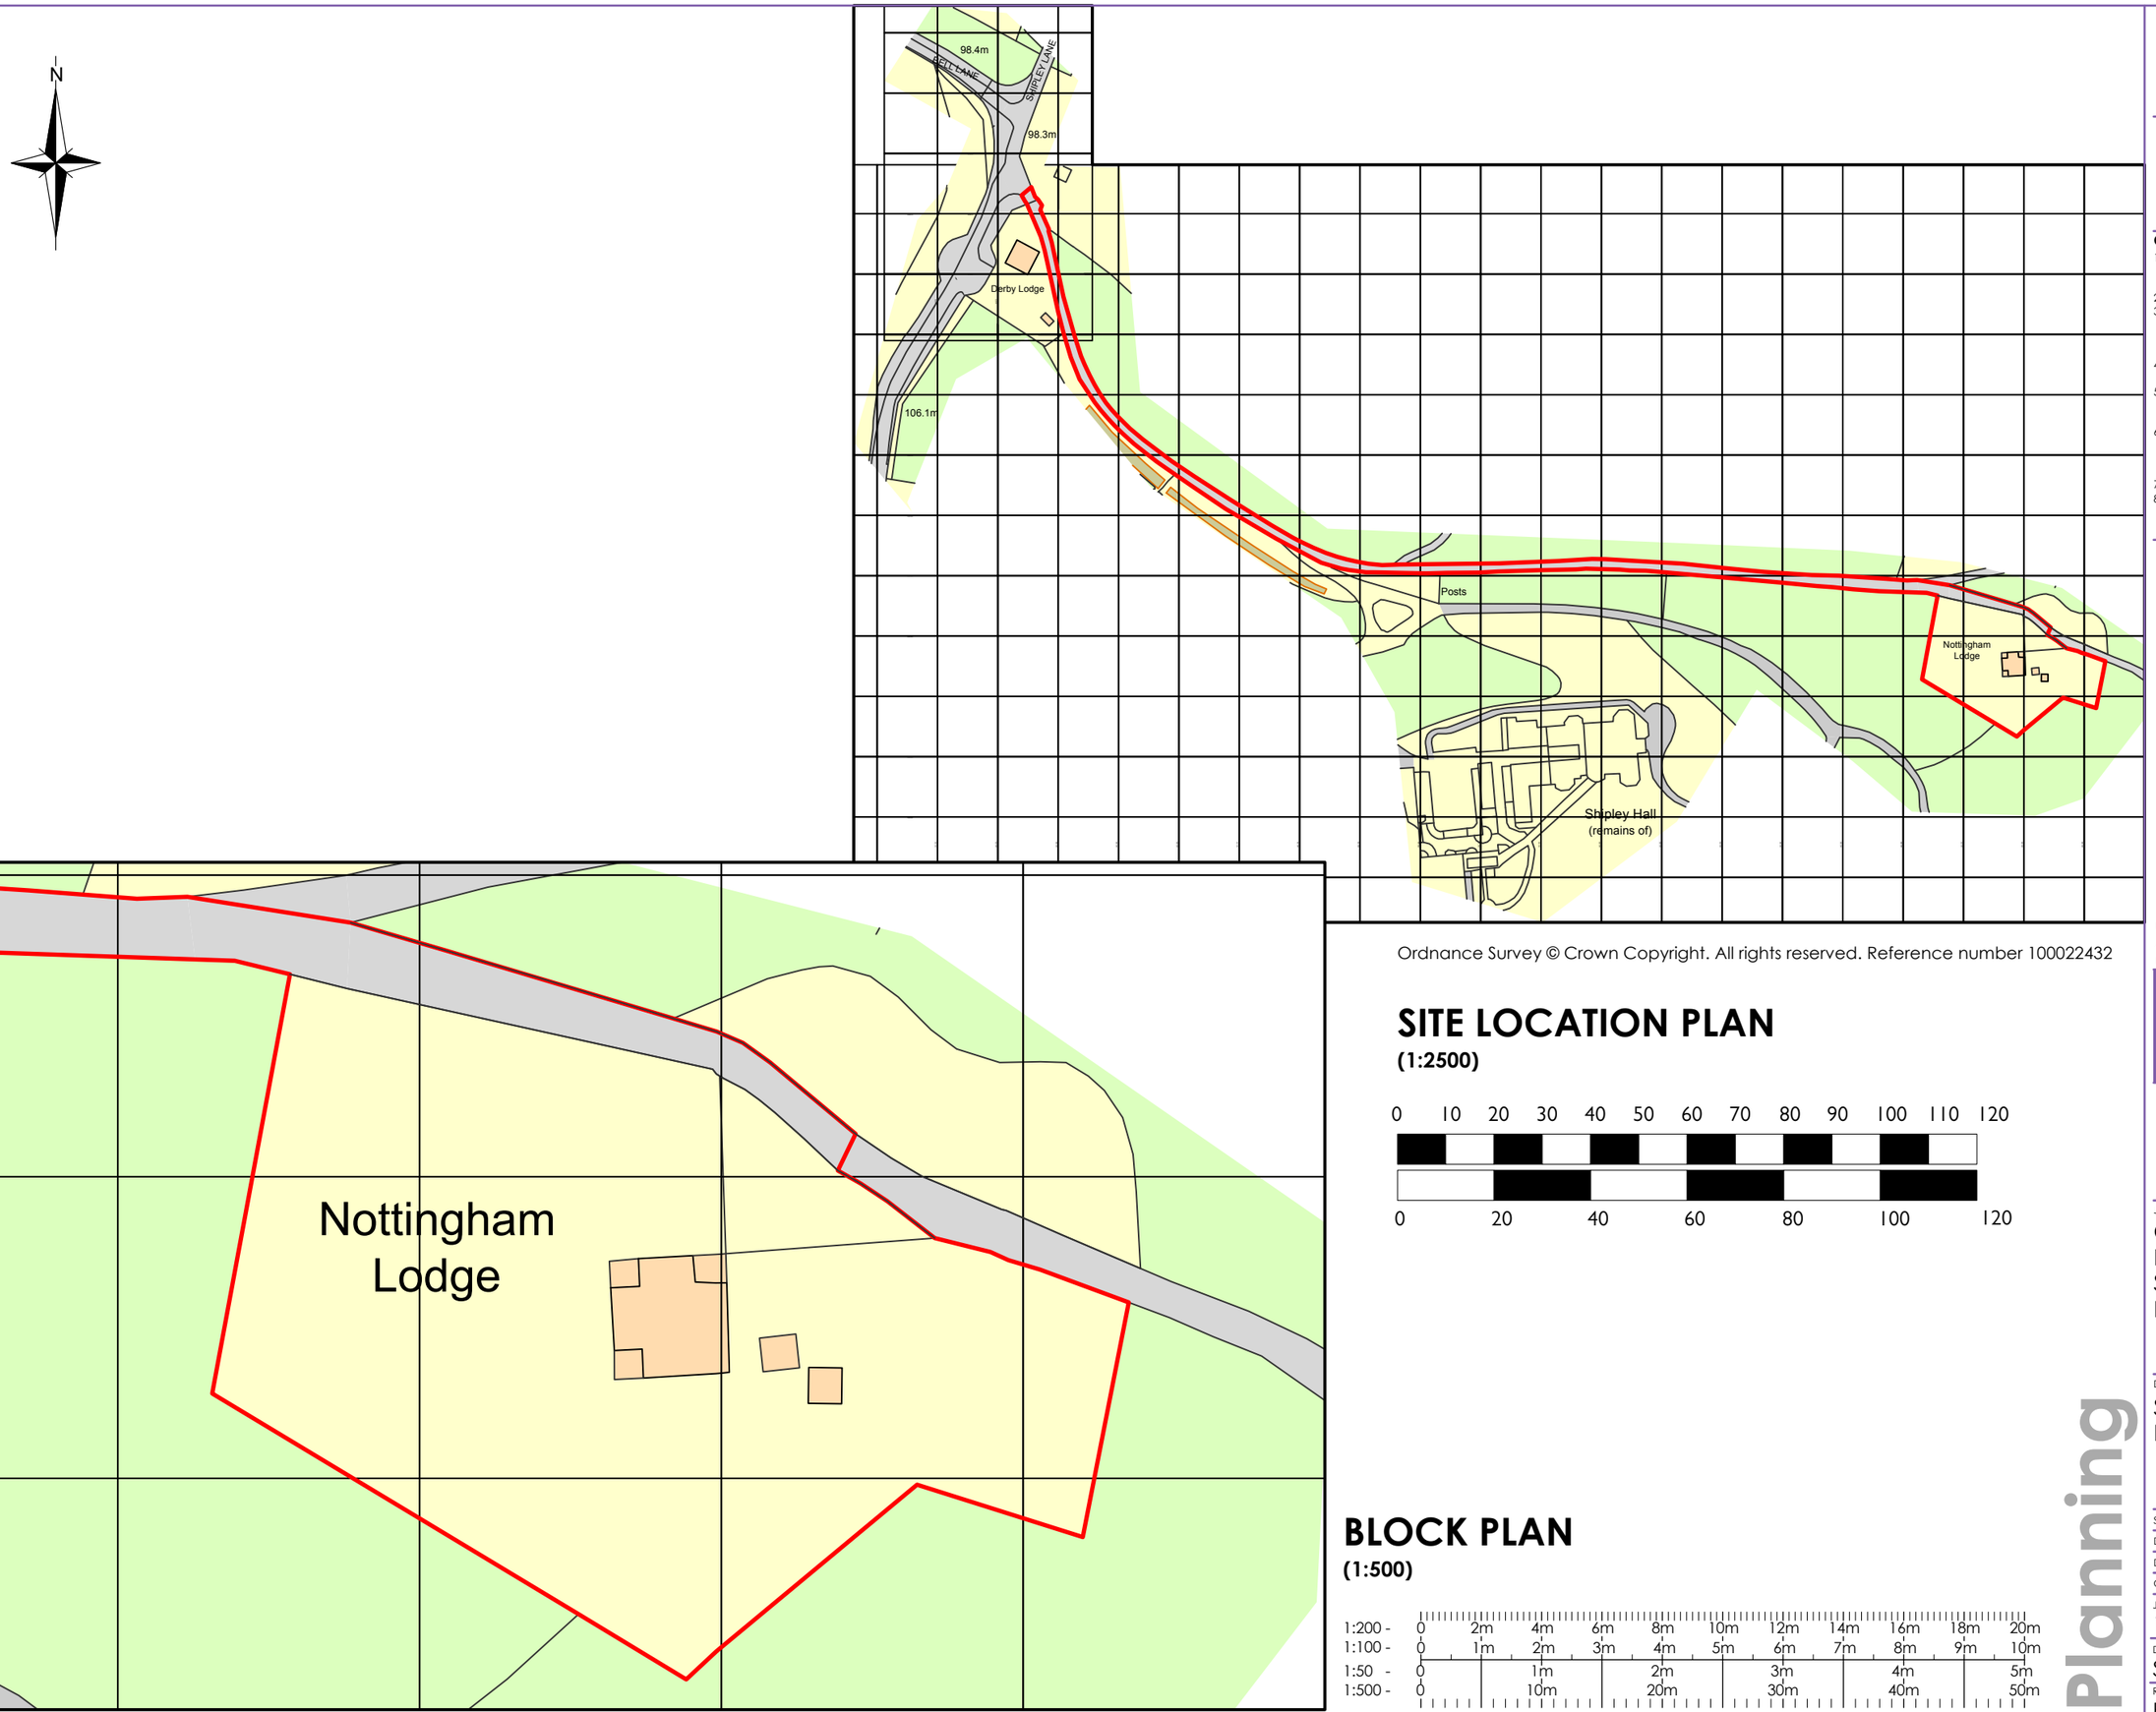


Ordnance Survey © Crown Copyright. All rights reserved. Reference number 100022432

SITE LOCATION PLAN

(1:2500)

0 10 20 30 40 50 60 70 80 90 100 110 120

0 20 40 60 80 100 120

BLOCK PLAN

(1:500)

1:200 - 0 2m 4m 6m 8m 10m 12m 14m 16m 18m 20m
1:100 - 0 1m 2m 3m 4m 5m 6m 7m 8m 9m 10m
1:50 - 0 1m 2m 3m 4m 5m
1:500 - 0 10m 20m 30m 40m 50m

Planning

CIOB THE CHARTERED INSTITUTE OF BUILDING | Chartered Building Consultancy

CIAT CHARTERED PRACTICE

General Notes

1. THIS IS AN A3 DRAWING, IF REPRODUCED IN ANY OTHER FORMAT THE SCALE SHOWN WILL BE INCORRECT
2. Do not scale off this drawing for construction
3. Any ambiguities, omissions and errors on this drawing should be notified immediately to the Architect before the commencement of works on site
4. All dimensions are in millimetres unless otherwise stated
5. All dimensions, unless otherwise indicated, are to the face of unfinished block walls or to the stud face of stud partitions
6. All dimensions are to be checked on site. Any discrepancies are to be notified immediately to the Architect before the commencement of works on site
7. All levels are in meters unless otherwise stated
8. This drawing is to be read in conjunction with all other relevant drawings and specifications for this project

Rev	Description	Initial	Date
B	Latest version	SO	23.01.26
A	Updated to planners request	KFR	16.10.25

REYNOLDS ASSOCIATES

Midland Office
PO BOX 7988
ARNOLD
NOTTINGHAM
NG5 5ZU
T: 0844 2480045
F: 0871 750 1968

Cornwall Office
PO BOX 306
PAR
CORNWALL
PL25 9FW
T: 01726 813797
F: 0871 750 1968

reynolds-associates.co.uk
enquiries@reynolds-associates.co.uk

Job title
Cleaning of stone
Nottingham Lodge
Shipley Park
DE75 7JJ

Drawing title
Site Plans
Location & Block Plan

Scale at A3 1:500
Date
Drawn by
Checked by

Job No. 11360
Drg. No. S01
Rev. No. B

RICS Regulated by RICS