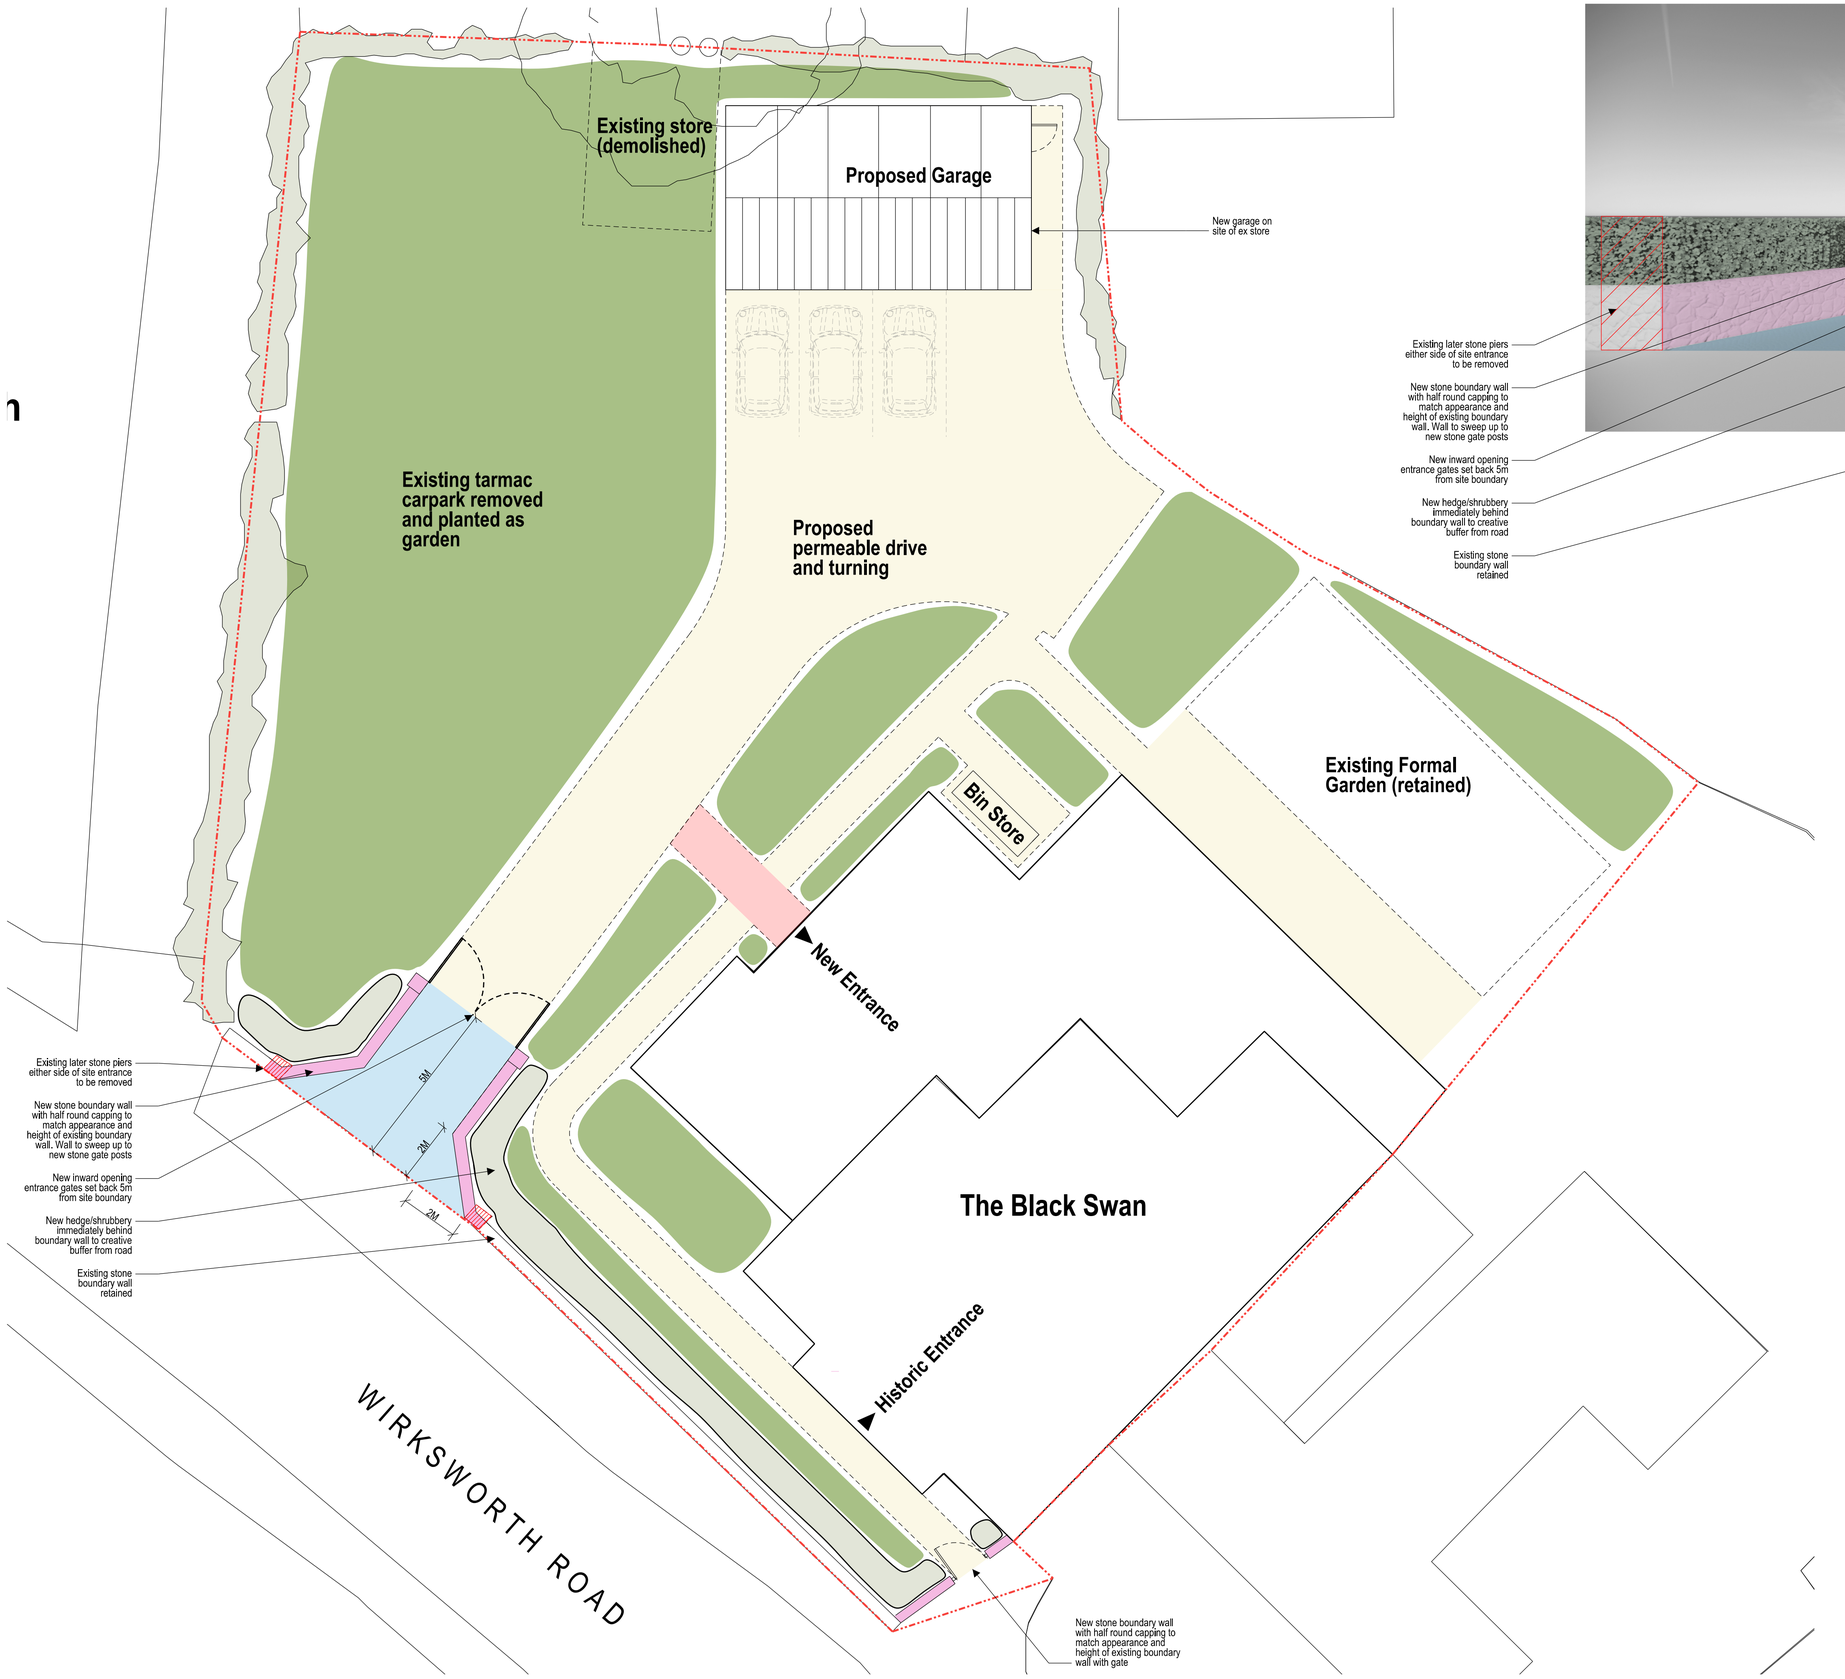
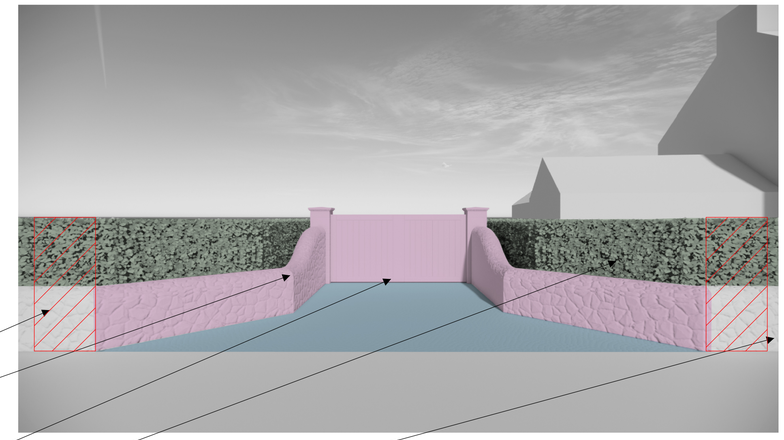



## KEY

- Site Boundary
- New hard paved area
- New loose stone driveway and path
- New red brick path (to match house facade)
- New stone boundary wall
- New planting / vegetation
- Demolition

| Rev | Description | Date |
|---|---|---|
| B | Planning Updates | 02.07.2026 |
| A | Planning Updates | 01.07.2026 |

Project Title: 573 Black Swan Public House, Idridgehay

Evans Vettori

31 Knowleston Place Matlock Derbyshire DE4 3BU
+44 (0) 1629 760559 www.evansvettori.co.uk
mail@evansvettori.co.uk
©2017

Drawing Status: P03 - Garage Plans and Elevations as Proposed
Planning
Date: July 2026
Scale: 1:100 @A1

0 1 2 5 10
Scale 1 : 100