
© Copyright of ANJUM DESIGN LTD
No liability will be accepted for amendments made

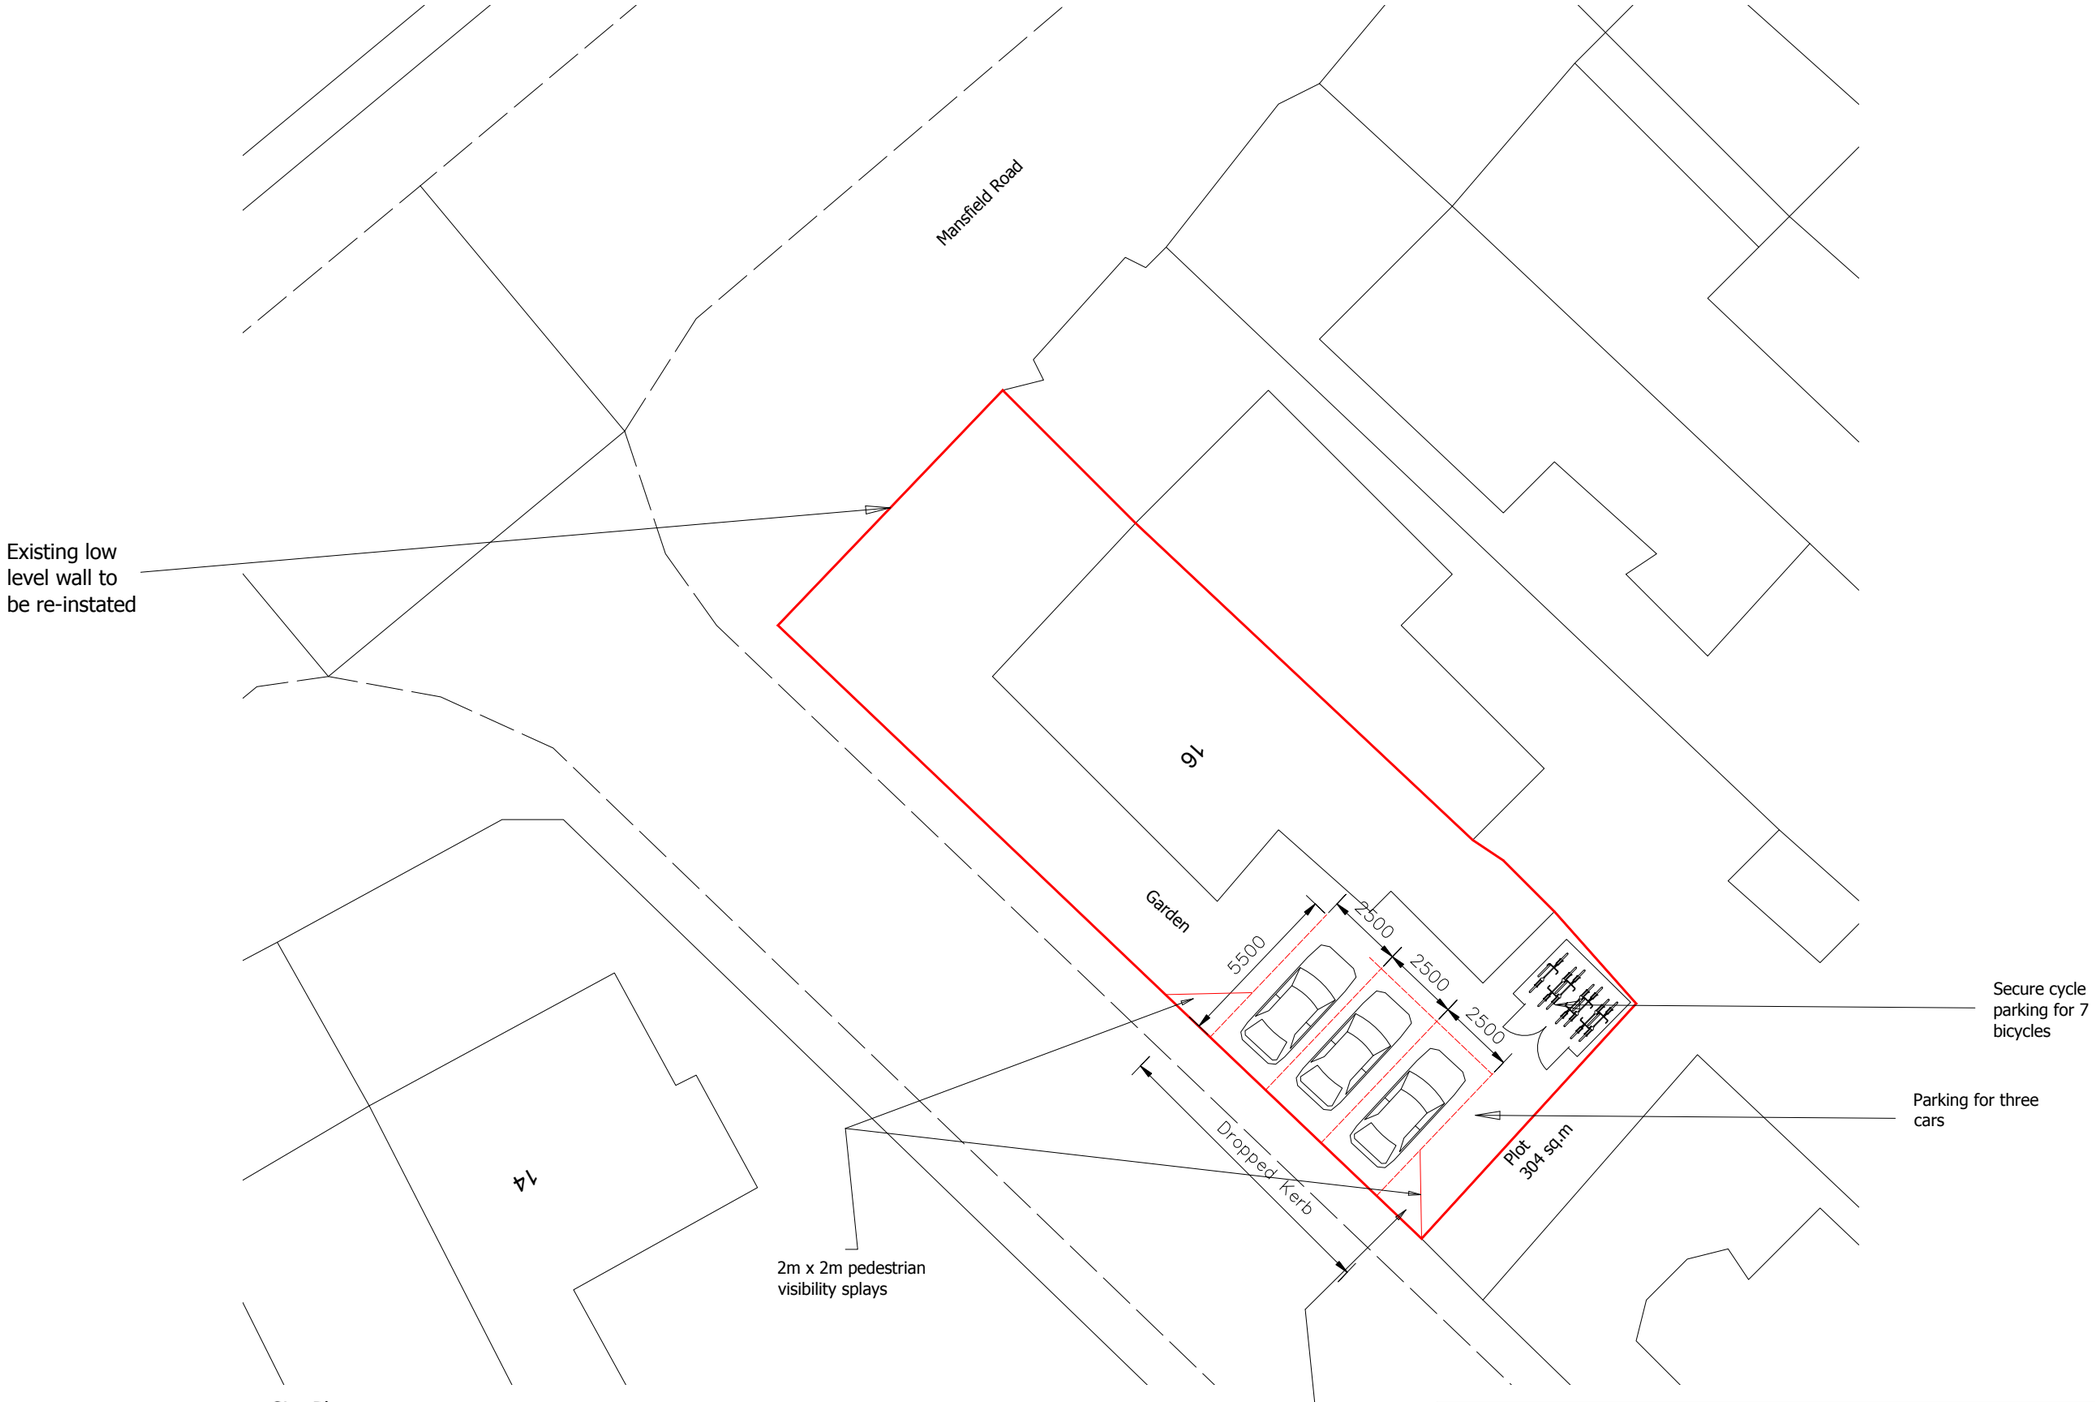

Site Plan
Scale 1:200

1:200
4m 0 4m 8m 12m 16m 20m

Rev	Description	Date	chkd

ANJUM DESIGN

Anjum Design Limited, 435 Stratford Road,
Shirley, Solihull B90 4AA
info@anjumdesign.co.uk

Project:	16 Mansfield Road, Heanor, Derbyshire, DE75 7AJ		
Scale: As shown @ A3	Drawn by: RM	Date: May 2026	Status:
Title: Site Plan			
Drg. No. PL02			Rev: B