


Proposed Gates - Elevations

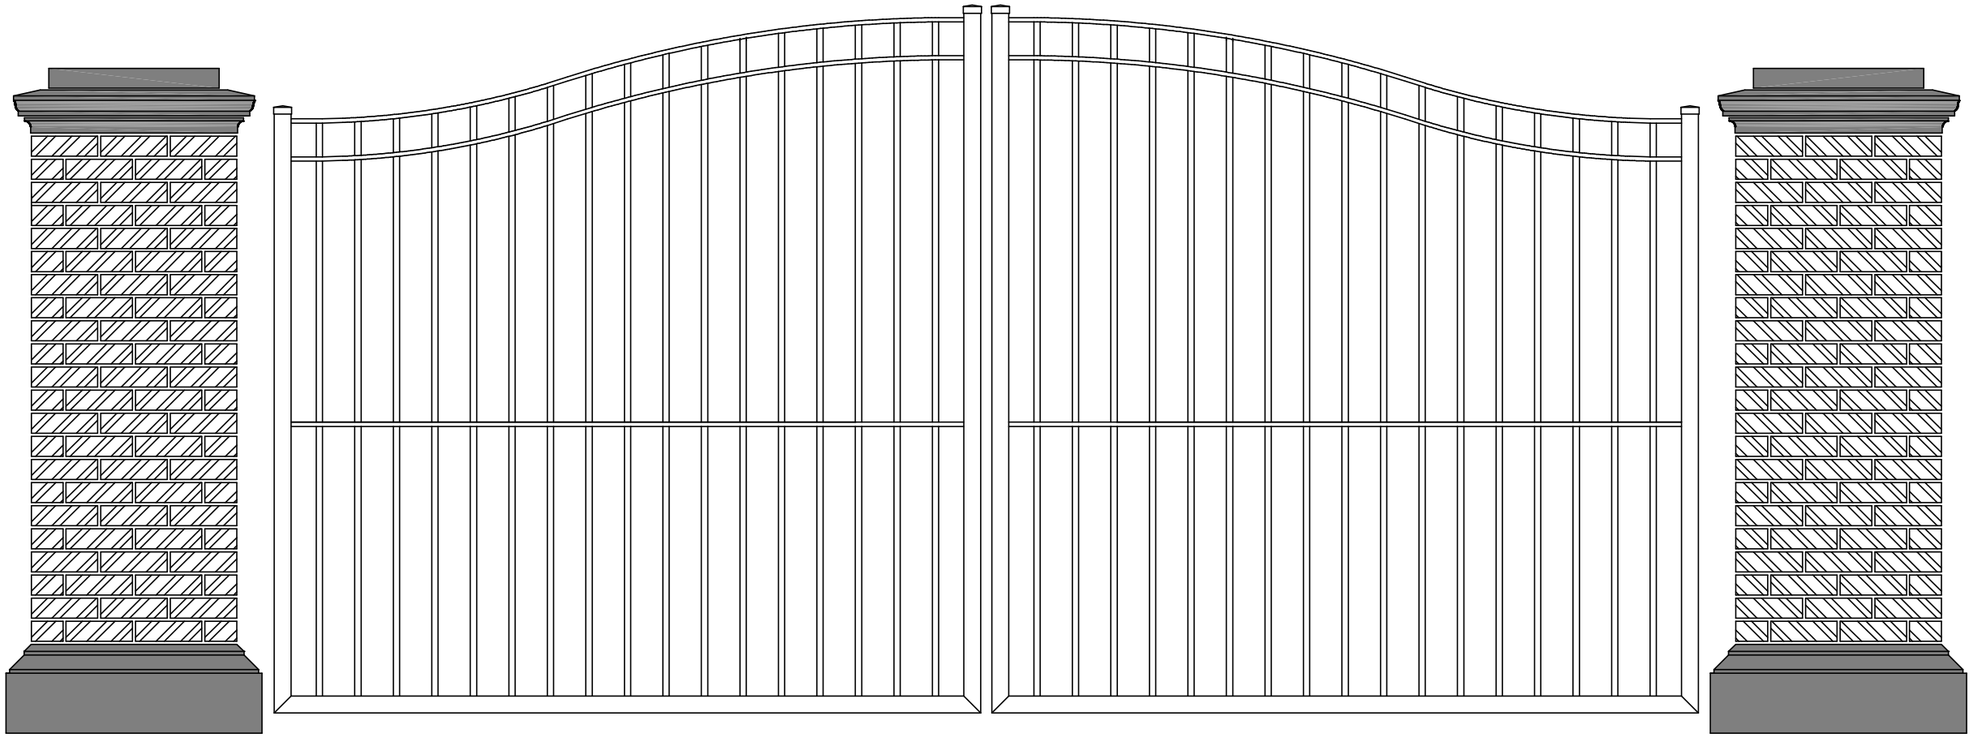

Proposed Gates - Plan View

Scale 1:20 - A3

Drwg No. - AD/126/034

Proposed Replacement Dwelling at Breezeway, Main Road, Morley, DE7 6DG