
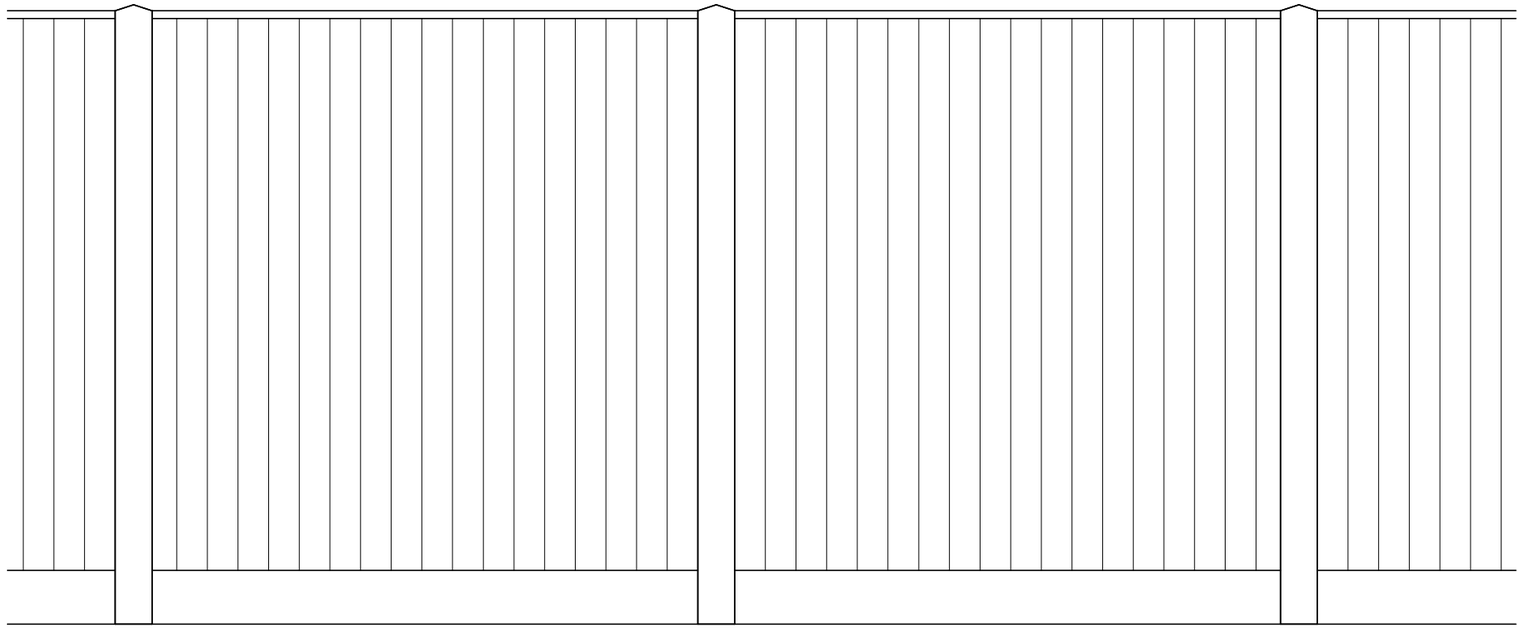


Straight
Fencing

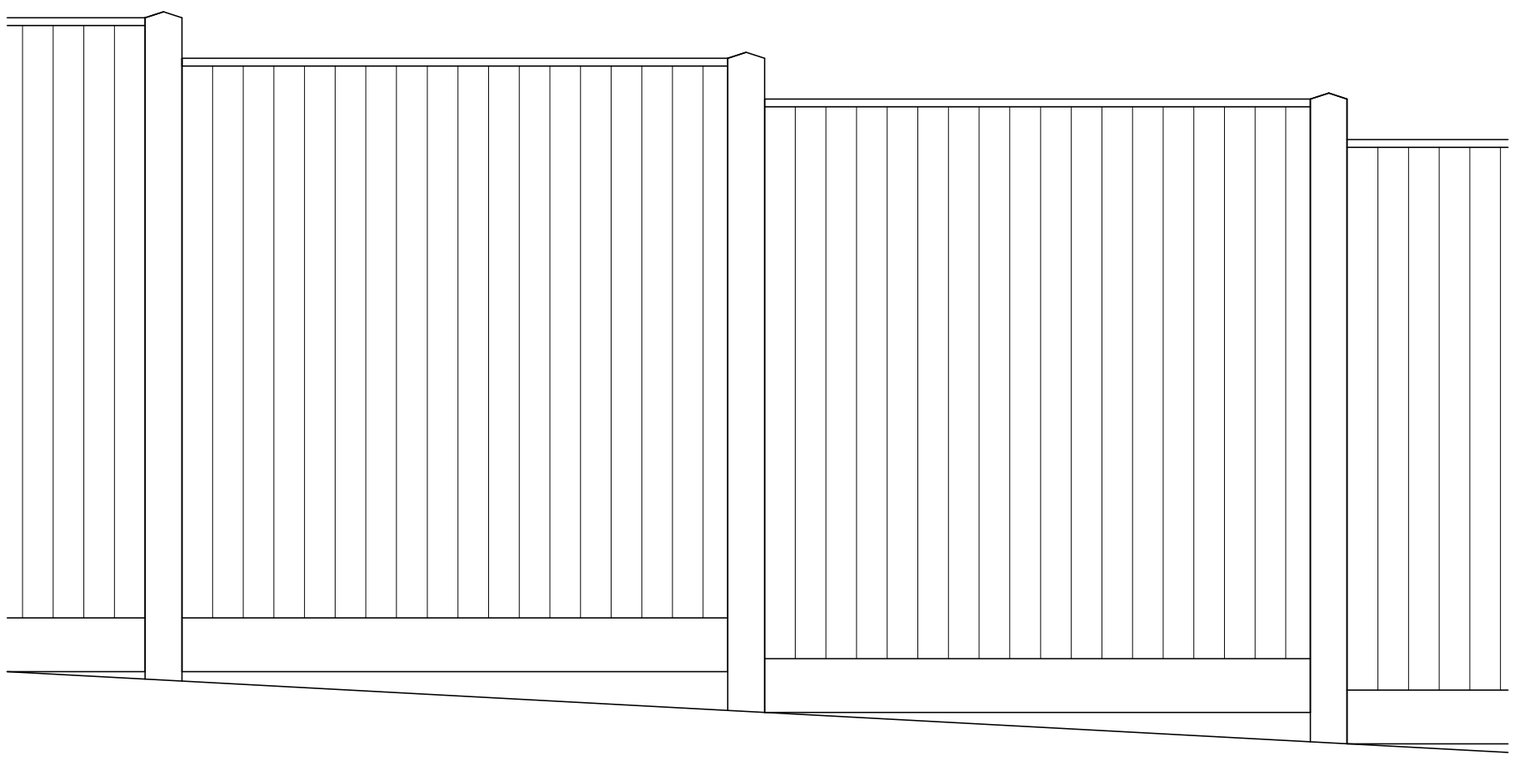

Stepped
Fencing

Proposed Fencing

Drwg No. - AD/126/034

Scale 1:20 - A3

Proposed Replacement Dwelling at Breezeway, Main Road, Morley, DE7 6DG