KIRK LANGLEY - ASHBOURNE ROAD (SOUTH)

BICYCLE STORE DETAIL

2 BICYCLE STORE DETAIL

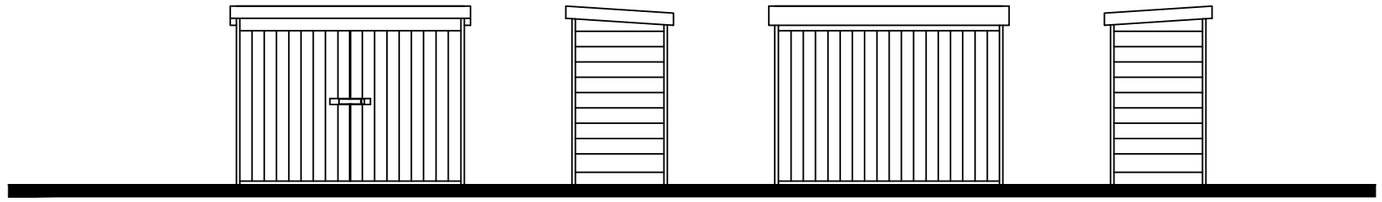

Front Elevation | Side Elevation | Rear Elevation | Side Elevation

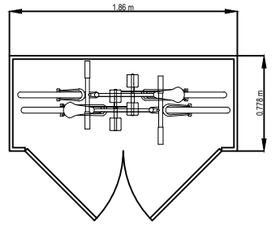

Floor Plan

3 BICYCLE STORE DETAIL

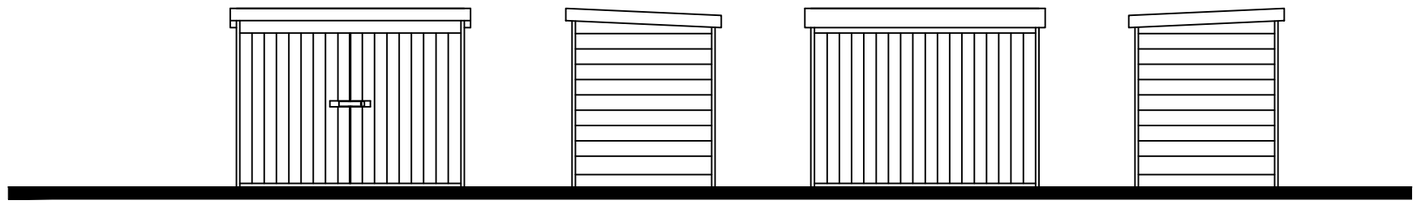

Front Elevation | Side Elevation | Rear Elevation | Side Elevation

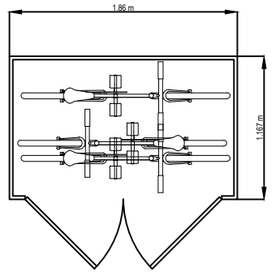

Floor Plan

Disclaimer:
Do not scale from this drawing
All contractors must visit the site and be responsible for taking and checking dimensions.
All construction information should be taken from figured dimensions only.
Any discrepancies between drawings, specifications and site conditions must be brought to the attention of the supervising officer.

This drawing is for planning purposes only. It is not intended to be used for construction purposes. Whilst all reasonable efforts are used to ensure drawings are accurate, Astle Planning and Design Ltd accept no responsibility or liability for any reliance placed on, or use made of, this plan by anyone for purposes other than those stated above.

1:50 0 0.5 1.0 1.5 2.5m

Rev.	Date	Description	By	Chd
B	14.01.2026	Bicycle store to conatin 3 bikes added to drawing	AP-E	-
A	07.10.2025	First Issue	AP-E	-

Astle Planning & Design Limited
The Steam Mill,
Steam Mill Street,
Chester,
CH3 5AN

01244 886644

info@astlepd.co.uk
www.astlepd.co.uk

Client: PEVERIL HOMES TO BUILD A LIFE IN

Project: KIRK LANGLEY
ASHBOURNE ROAD (SOUTH)

Drawing Title: BICYCLE STORE DETAIL

Drawn by: AP-E	Checked by: -	Date: 07.10.2025	
Status: PLANNING	Scale @ A3: 1:50		
Job no.: PH007	Dwg.no.: BS01	Rev.: B	

© This drawing is the copyright of Astle Planning & Design Limited and shall not be altered, copied, photographed or reproduced in any way without the written authority of Astle Planning & Design Limited.