

1 . Front Elevation

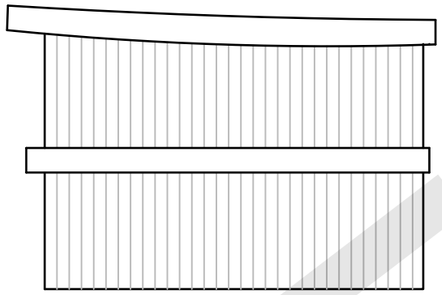

2 . Side Elevation

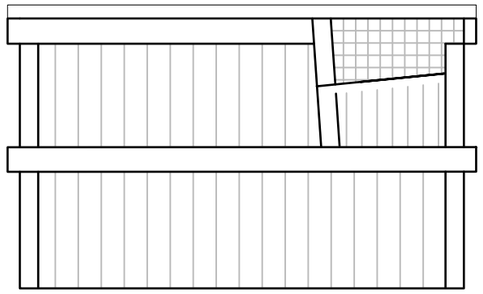

3 . Rear Elevation

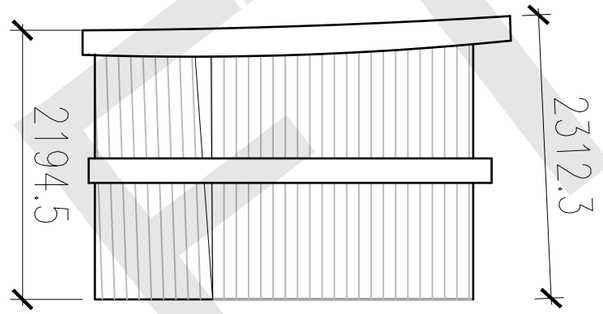

4 . Side Elevation

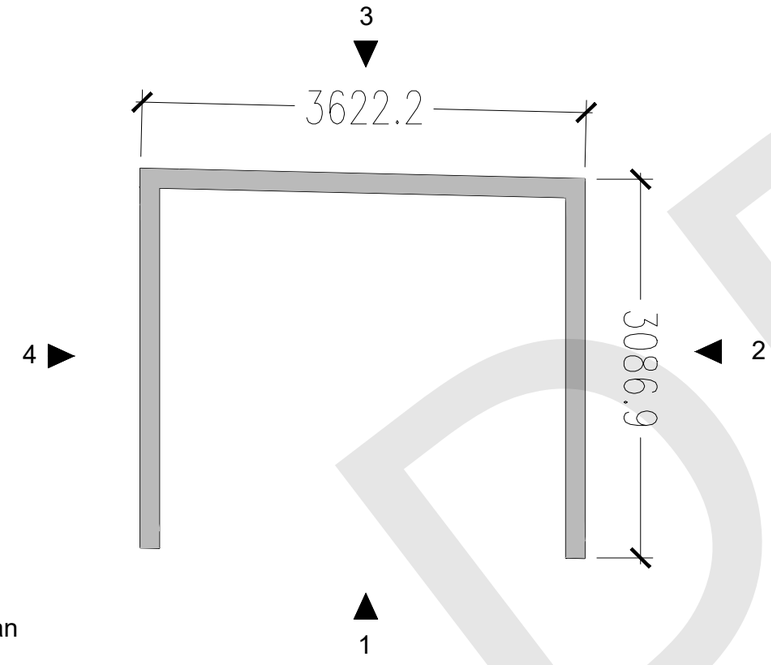

Floor Plan

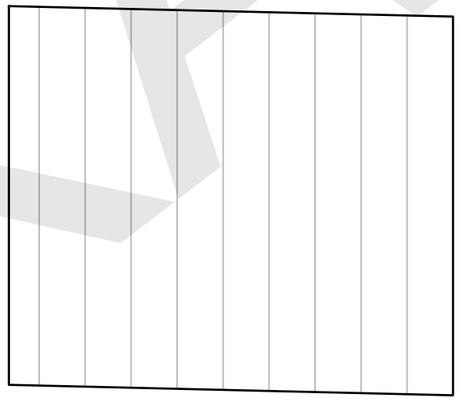

Roof Plan

DRAFT

REV description date initials

PlanningDesign
PLANNING | ARCHITECTURE | HERITAGE
Second Floor, Suite 3
Woburn House
Vernon Gate
Derby
DE1 1UL
Tel: 01332 347 371
E-mail: info@planningdesign.co.uk
www.planningdesign.co.uk

PROJECT DESCRIPTION: 35 Hazelwood Road, Duffield, DE56 4DP

DRAWING TITLE: Existing machinery store

CLIENT: Mr & Mrs Ewart-Sear

DRAWN: AC

CHECKED: -

SCALE: 1:20

PAPER: A3

DATE: June 2026

STATUS: **PLANNING**

DRAWING REF: 5513- 011

© all information copyright planning design practice ltd. all rights reserved
DRAWINGS FOR ILLUSTRATION PURPOSES ONLY ***NOT INTENDED FOR CONSTRUCTION***
No dimensions to be scaled from this drawing. All dimensions to be checked and confirmed on site