

Section A



Section B

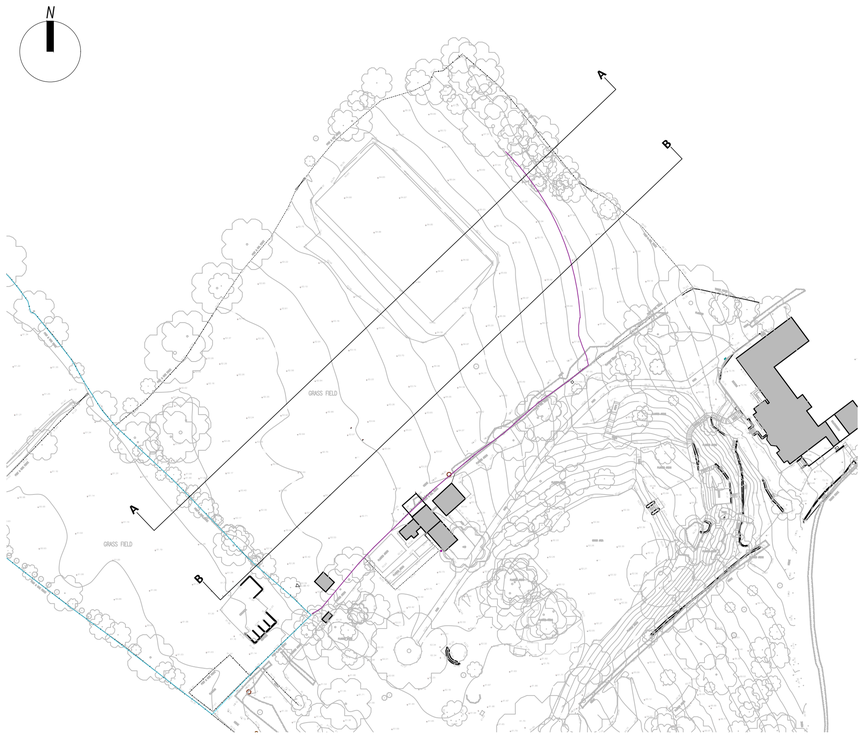

1m SCALE 1:100

REV description date initials

PlanningDesign
PLANNING I ARCHITECTURE I HERITAGE

Second Floor, Suite 3
Woburn House
Vernon Gate
Derby
DE1 1UL

Tel: 01332 347 371
E-mail: info@planningdesign.co.uk
www.planningdesign.co.uk

CLIENT:
Mr & Mrs Ewart-Sear

STATUS:
PLANNING

PROJECT DESCRIPTION:
35 Hazelwood Road, Duffield, DE56 4DP

DRAWING TITLE:
Existing Site Sections

DRAWN BY:		CHECKED BY:
AC		DS
SCALE:	PAPER:	DATE:
1:200	A1	April 2026

DRAWING REF:
5513 - 004

© *all information copyright planning design practice ltd. all rights reserved*
DRAWINGS FOR ILLUSTRATION PURPOSES ONLY ***NOT INTENDED FOR CONSTRUCTION***
No dimensions to be scaled from this drawing. All dimensions to be checked and confirmed on site