No	REVISION	DATE	BY
B	Re design	July 26	

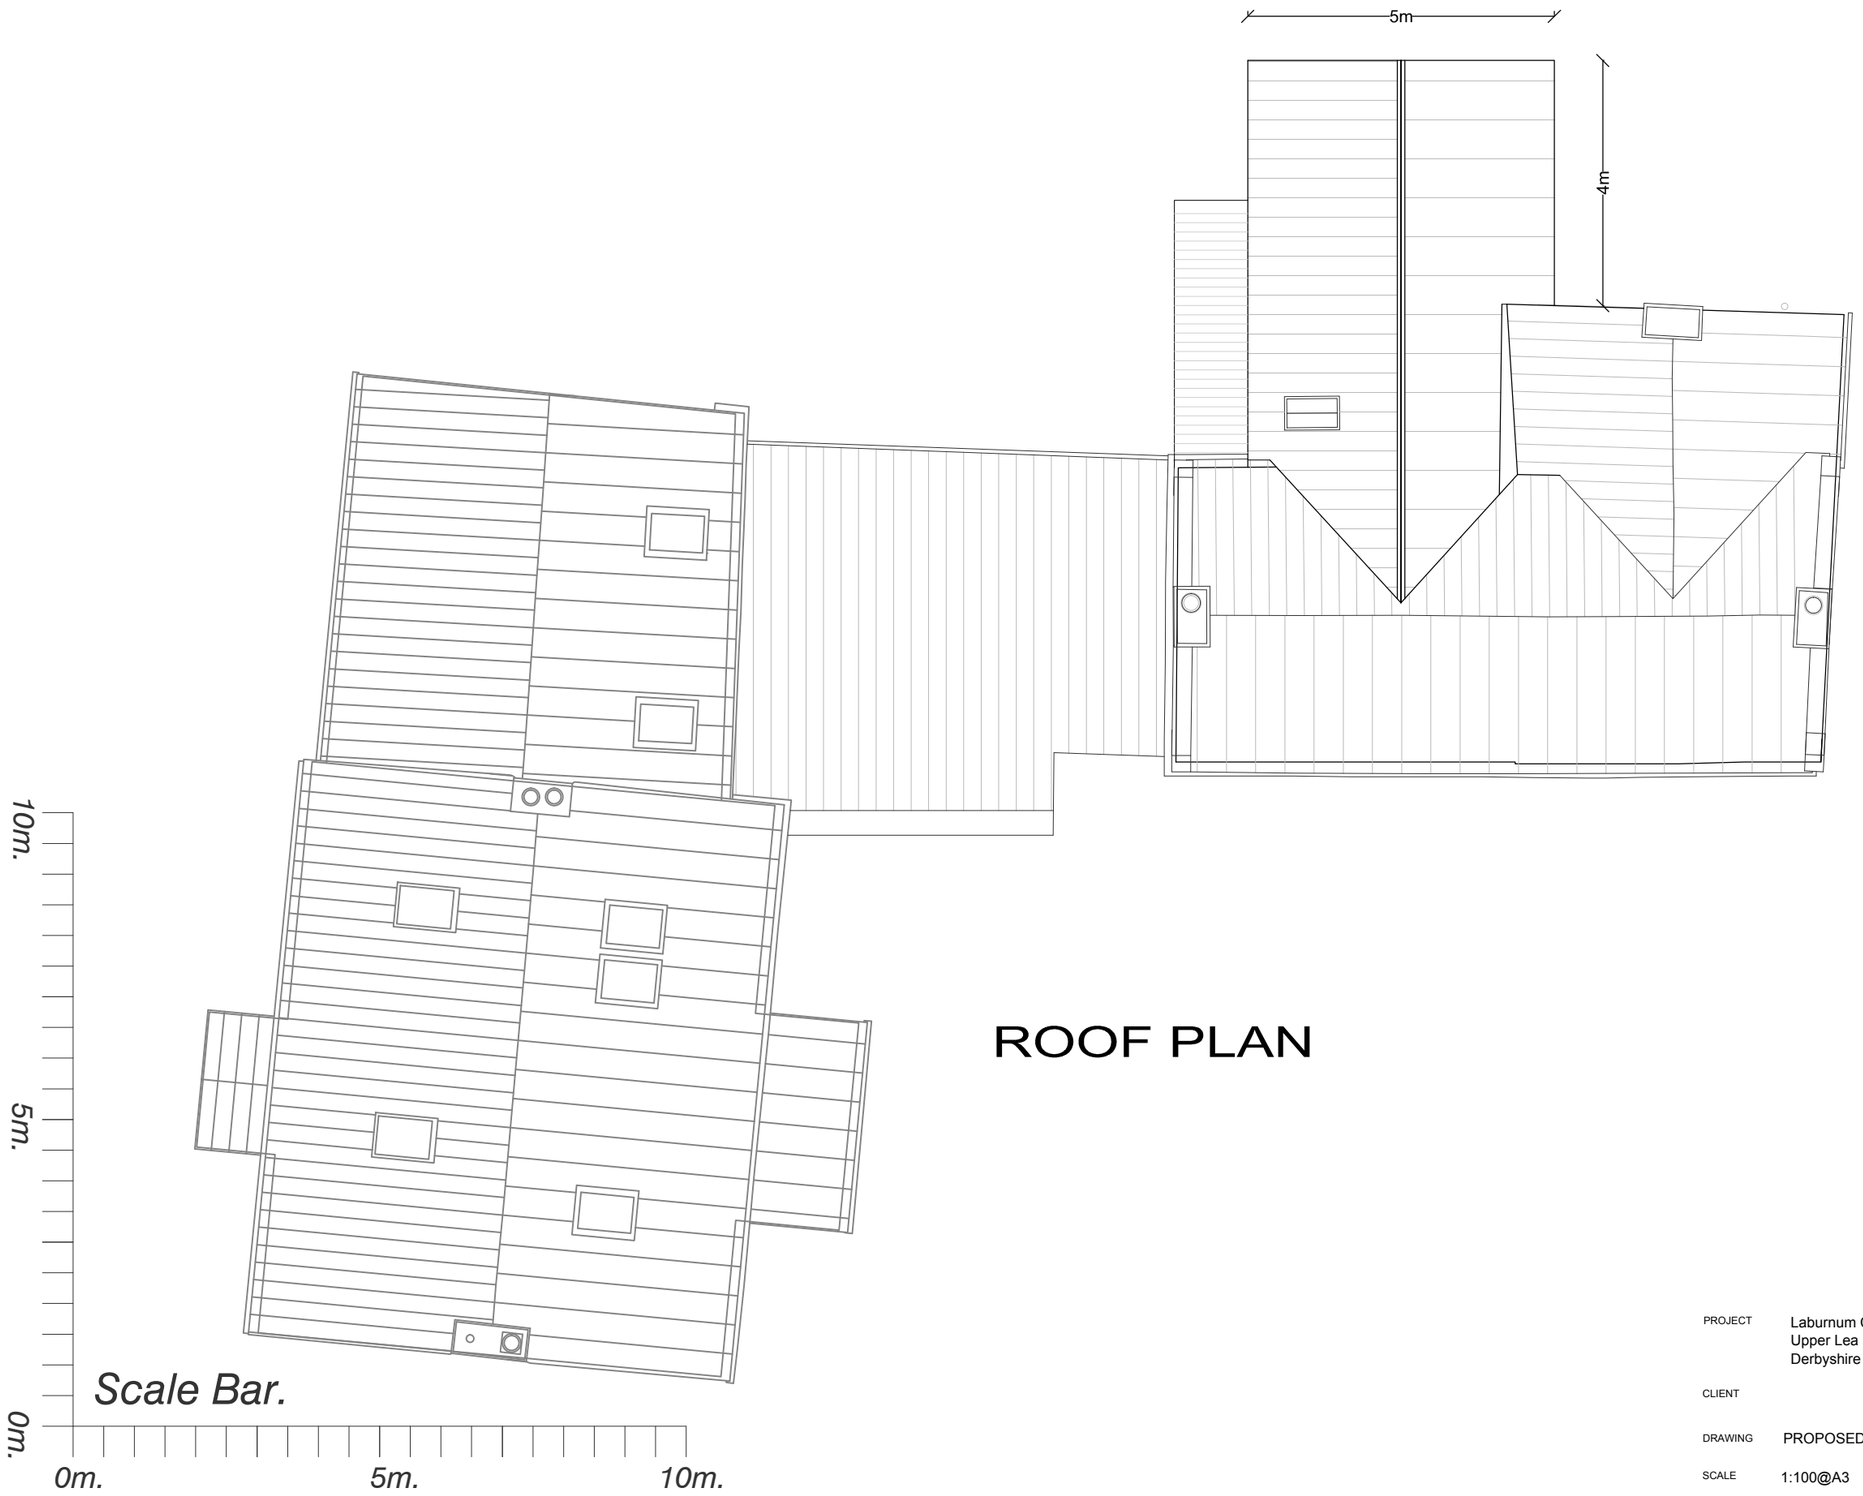

ROOF PLAN

PROJECT Laburnum Cottage
Upper Lea
Derbyshire DE4 5GR

CLIENT

DRAWING PROPOSED

SCALE 1:100@A3

DATE MARCH 26

NUMBER 11580-102B

MARTIN
TUCKER LTD
ARCHITECTURAL SERVICES

Low Leas Barns
Low Leas
Riber
Derbyshire
DE4 5JR

Tel: 01629 530707
Fax: 01629 811273
Mobile: **07771 565439**