No	REVISION	DATE	BY
A	Changes to bathroom and FL height + French door	March 26	
B	Re design	July 26	

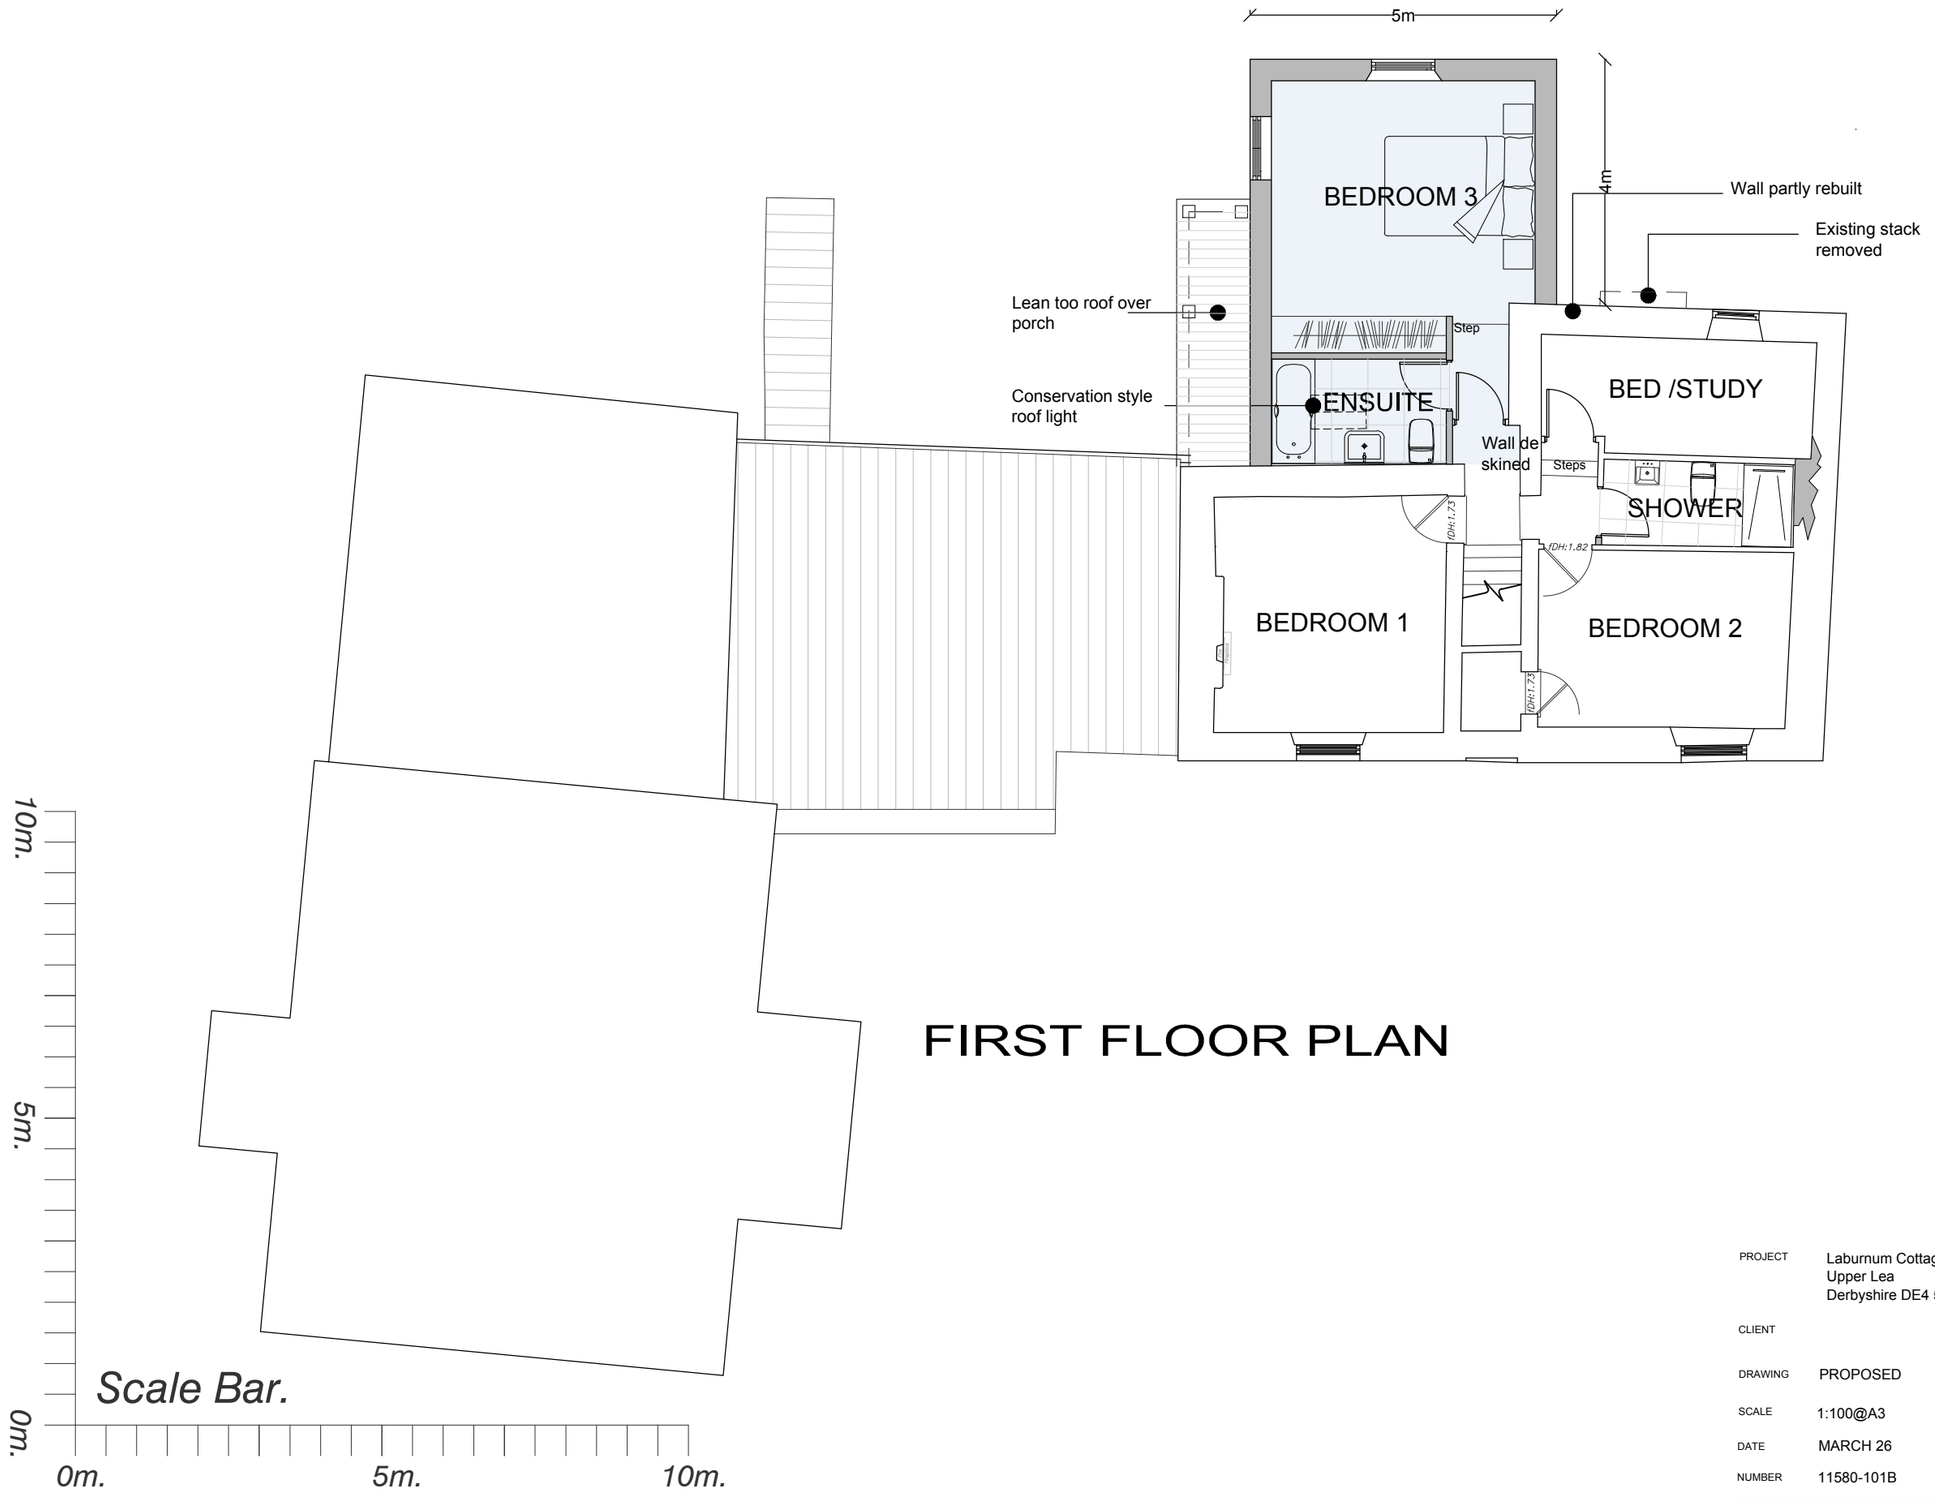

FIRST FLOOR PLAN

PROJECT	Laburnum Cottage Upper Lea Derbyshire DE4 5GR
CLIENT	
DRAWING	PROPOSED
SCALE	1:100@A3
DATE	MARCH 26
NUMBER	11580-101B

MARTIN TUCKER LTD

ARCHITECTURAL SERVICES

Low Leas Barns
Low Leas
Riber
Derbyshire
DE4 5JR

Tel: 01629 530707
Fax: 01629 811273
Mobile: **07771 565439**