
Existing rear extension (not connected to existing side extension)

Existing side extension (to be demolished and rebuilt to same dimensions)

# 69 Sandbed Lane, Belper, DE56 0SJ

Original Dwelling

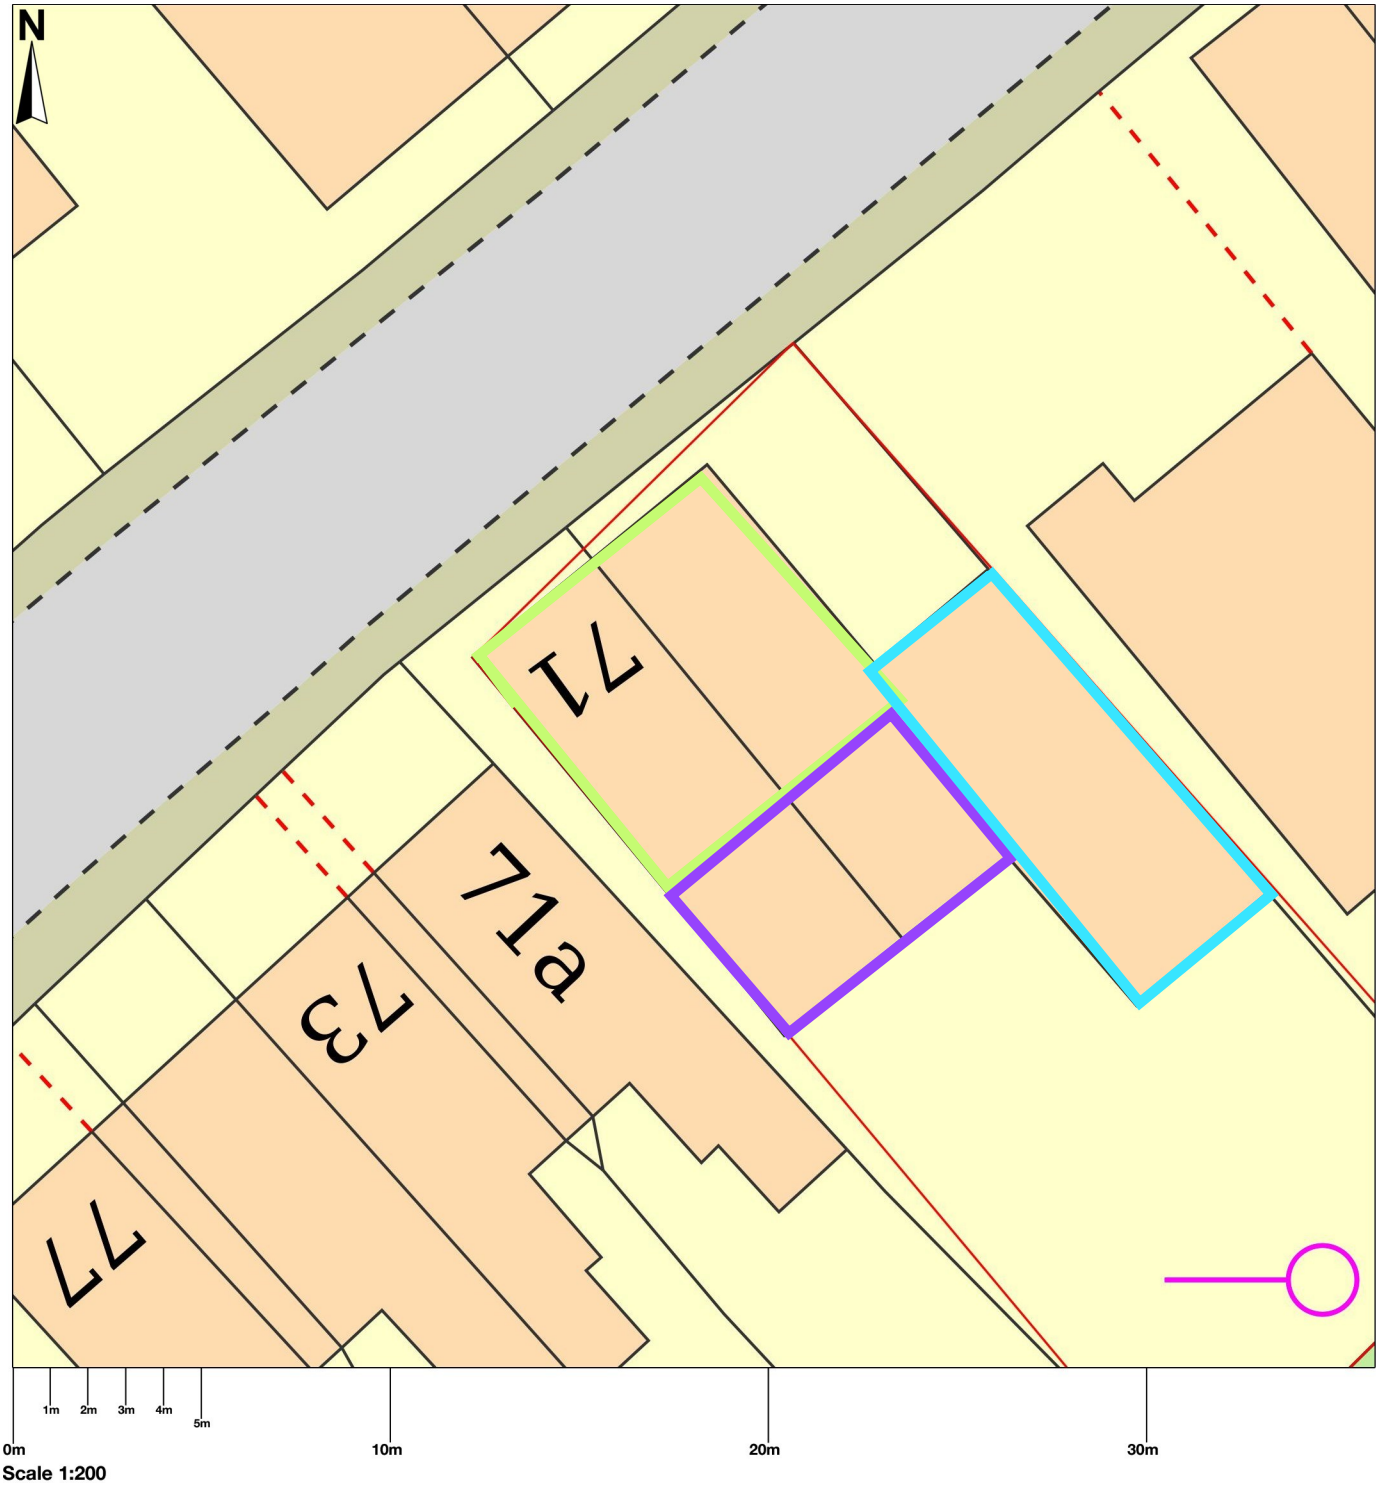


© Crown copyright and database rights 2026 OS 100054135. Map area bounded by: 436578,347146 436614,347182. Produced on 11 June 2026 from the OS National Geographic Database. Supplied by UKPlanningMaps.com. Unique plan reference: b36f/uk/1431849/1917042

Ordnance Survey Licensed Mapping