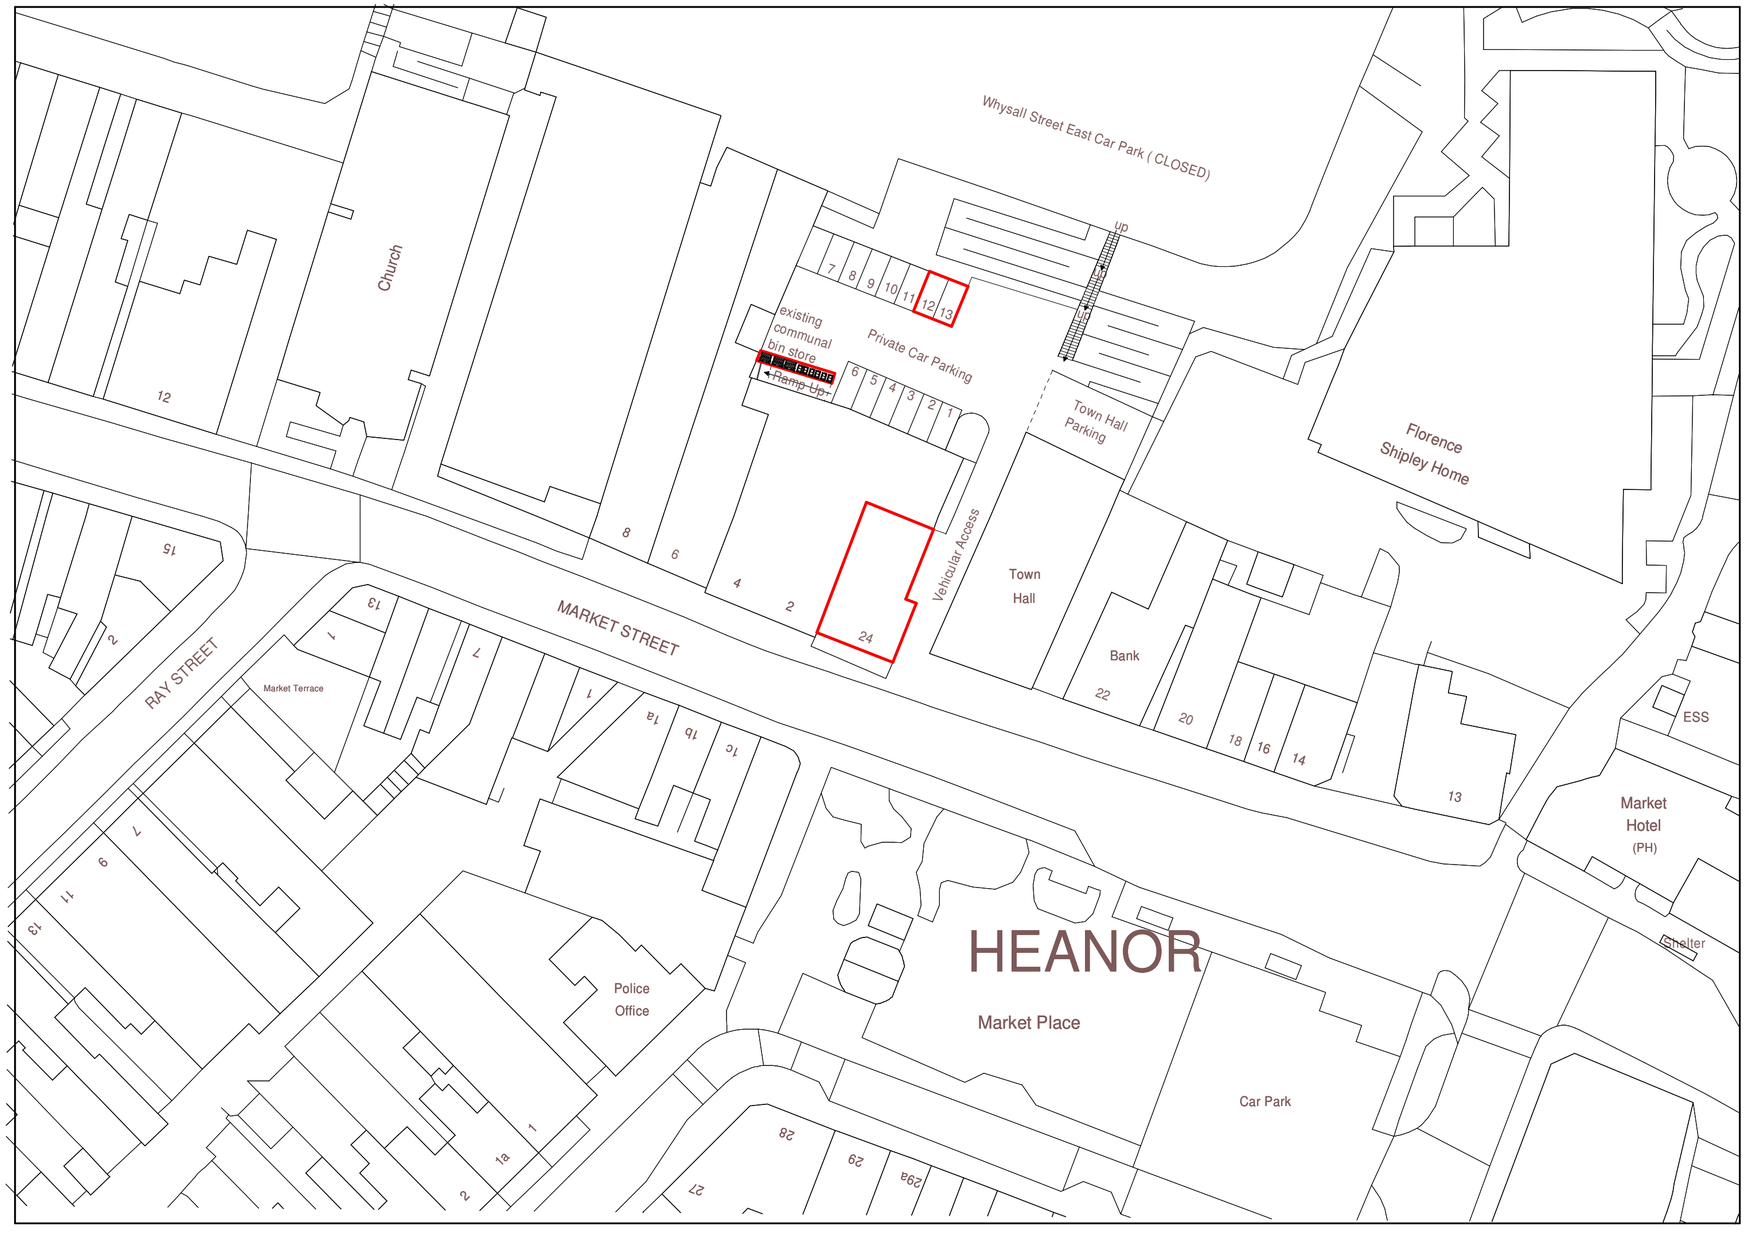

Notes:

Denotes The Applicatio Site

REV.	DATE

Glover & Company Design

127 Lambley Lane
Burton Joyce
Nottinghamshire
NG14 5BN
Telephone: 07860 217887
Email: mail@gloverco.uk.com

Client Recruit2You Ltd

Job Title 24 Market Place
Heanor
Derbyshire
DE75 7AA

Drawing Title Block Plan

No part of this drawing may be reproduced whatsoever without written permission of
Glover & Company

Scale	Date	Drawn by
1:500@A2	06.07.26	JTHG

All dimensions to be checked on site before any work commences. Any discrepancies to be reported to the supervising officer.

Drawing No.	Rev.
25.07.04	