Existing Ground Floor

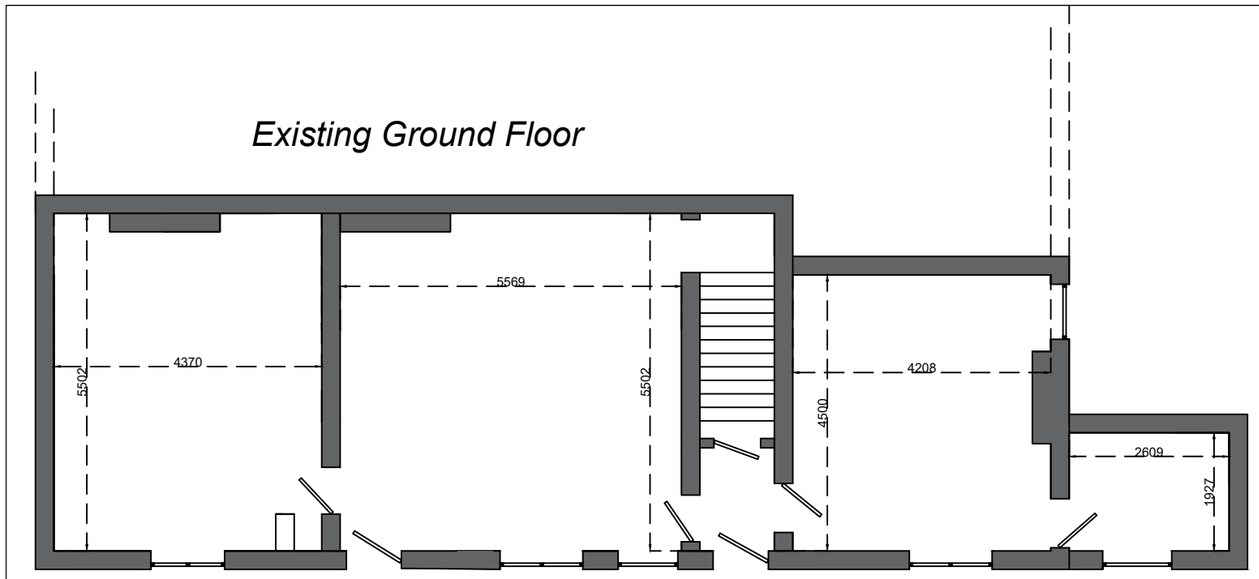

Scale 1:100@A3

36 High Street
DE75 7EX

Millers Property Investment

Project: Renovation

Existing Layouts

Drawing No: 26/039

Date: 16/06/2026

Harwood-Stone Design
55 Manor House Court
Chesterfield
S41 7GY

Mob: 07874 759 365
Email: harwoodbuildingdesign@gmail.com

Existing First Floor

Chimney breast to be removed

