Existing Front Elevation



Existing Front Elevation B

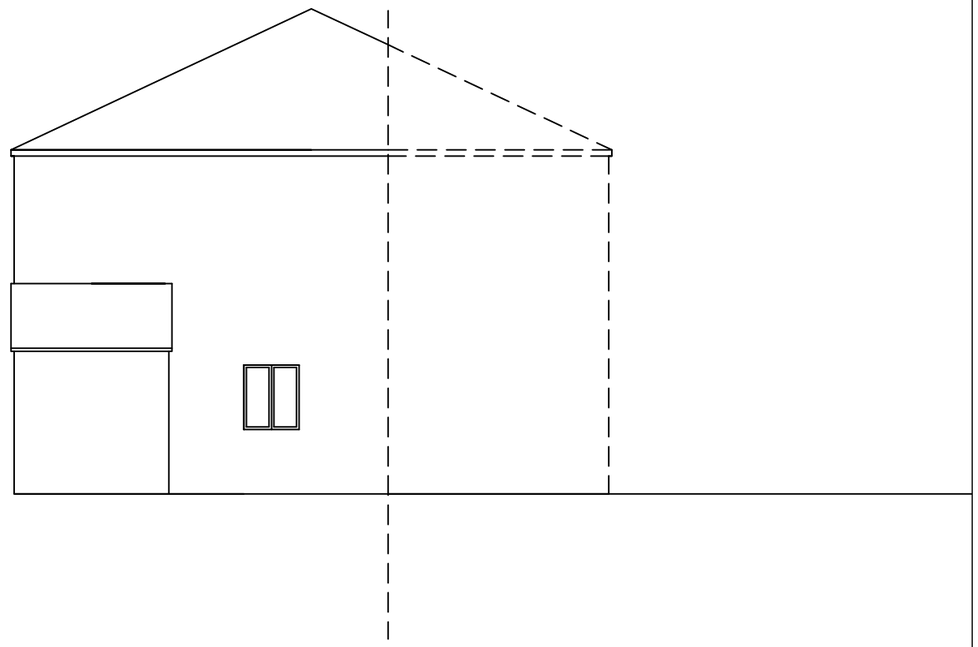

Existing Front Elevation A

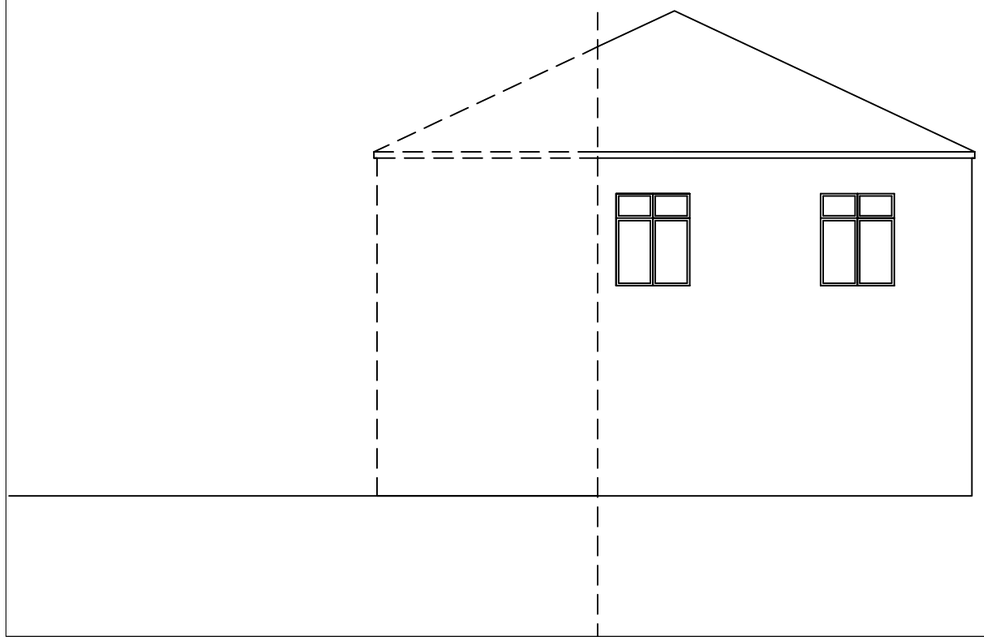

Scale 1:100@A3

36 High Street
DE75 7EX

Millers Property Investment

Project: Renovation

Existing Elevation

Drawing No: 26/040

Date: 16/06/2026

Harwood-Stone Design
55 Manor House Court
Chesterfield
S41 7GY

Mob: 07874 759 365
Email: harwoodbuildingdesign@gmail.com