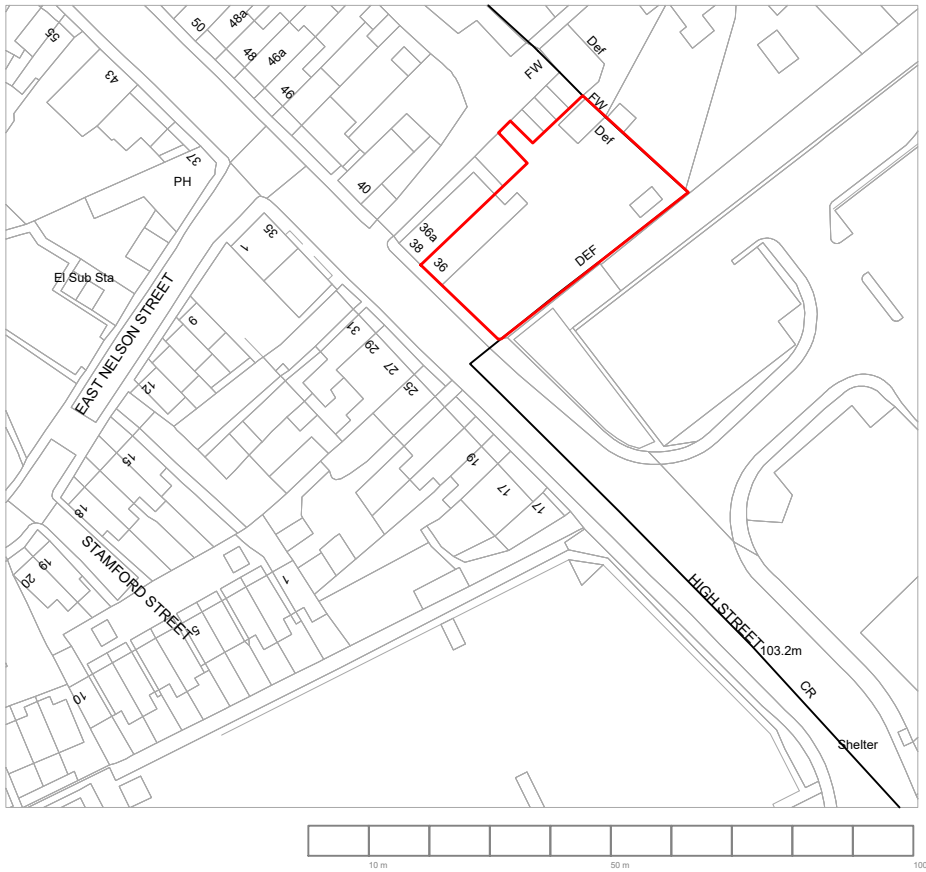

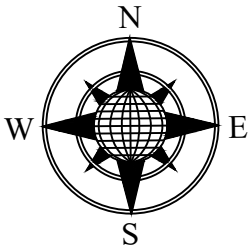

Scale 1:1250@A4

36 High Street
DE75 7EX

Millers Property Investment

Project: Renovation

Location Plan

Drawing No: 26/043

Date: 16/06/2026

Harwood-Stone Design
55 Manor House Court
Chesterfield
S41 7GY

Mob: 07874 759 365
Email: harwoodbuildingdesign@gmail.com