
SITE PLAN : PLOT 26 [22 CUTLER BROOK DRIVE, DE22 2EE]

[MASTER]

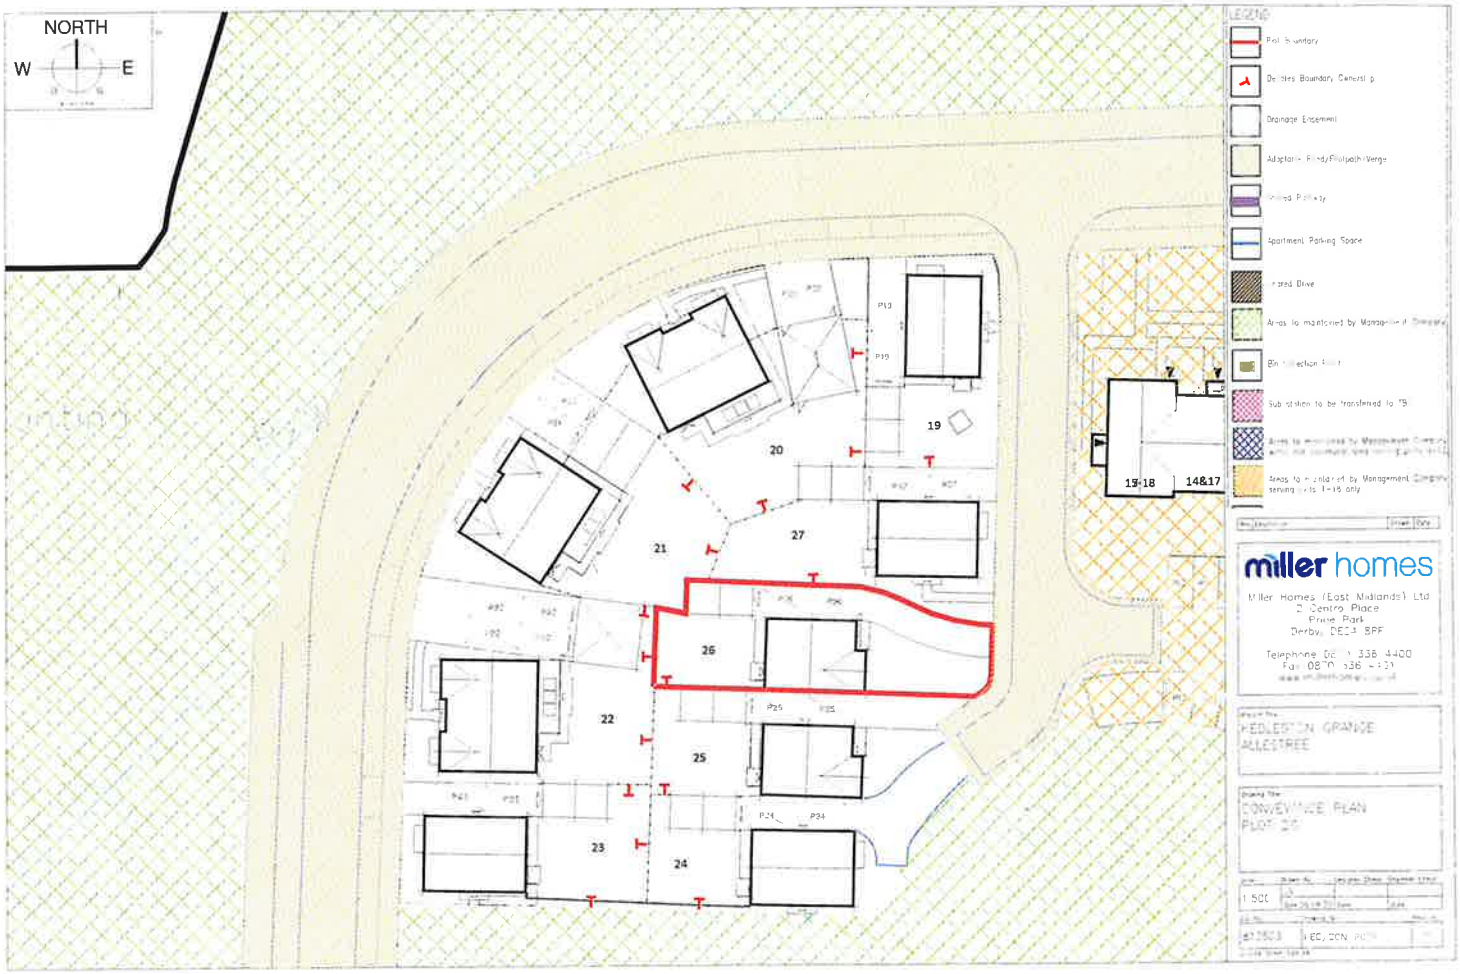

MSD2/A

STREET 1 of 1