REV		description	date	initials
REVA	-	Amendments to site boundary	20/08/2025	EG
REVB	-	Amendments to site boundary	07/07/2026	AC

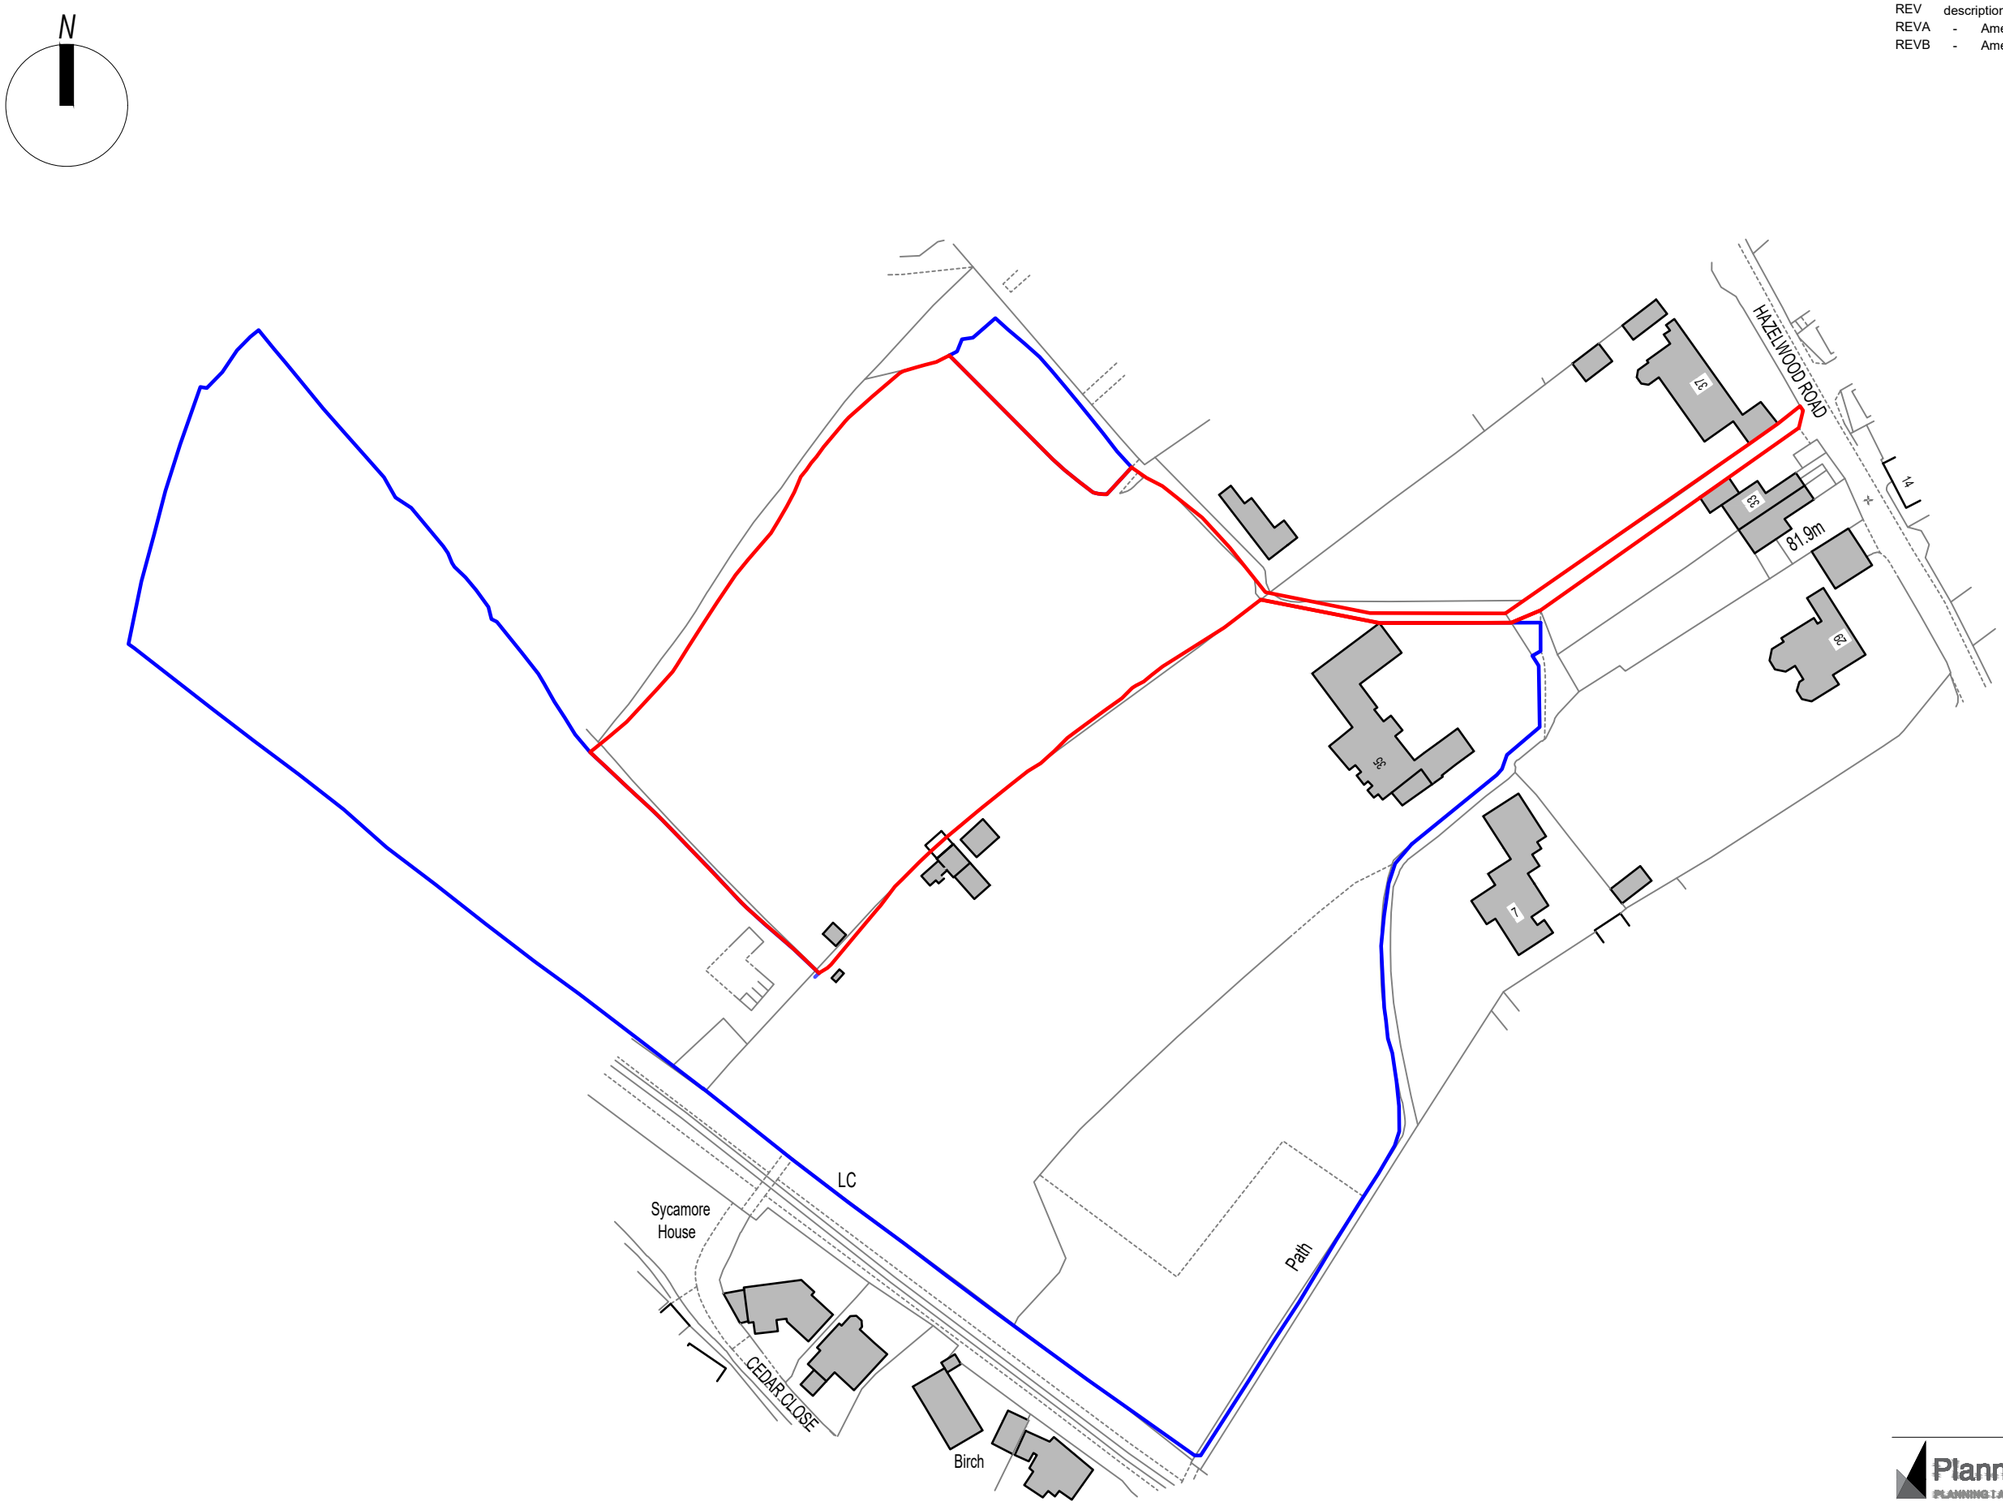

Site Boundary : 8550m²

Land also in Applicant's Ownership

Land to be surveyed

PlanningDesign
PLANNING | ARCHITECTURE | HERITAGE

Second Floor, Suite 3
Woburn House
Vernon Gate
Derby
DE1 1UL

Tel: 01332 347 371
E-mail: info@planningdesign.co.uk
www.planningdesign.co.uk

PROJECT DESCRIPTION:
35 Hazelwood Road, Duffield, DE56 4DP

DRAWING TITLE:
Site Location Plan - Survey Extents

CLIENT:
Mr & Mrs Ewart-Sear

DRAWN: JH
CHECKED: SH
SCALE: 1:1250
PAPER: A3
DATE: August 2025

STATUS:
PLANNING

DRAWING REF:
5513- 001

© all information copyright planning design practice ltd. all rights reserved
DRAWINGS FOR ILLUSTRATION PURPOSES ONLY ***NOT INTENDED FOR CONSTRUCTION***
No dimensions to be scaled from this drawing. All dimensions to be checked and confirmed on site