Copyright of this drawing is vested in Lang Architects and must not be copied without consent.

The drawings and Images are prepared for planning purposes only.

No dimensions or levels are to be taken from drawings and are to be confirmed on site.

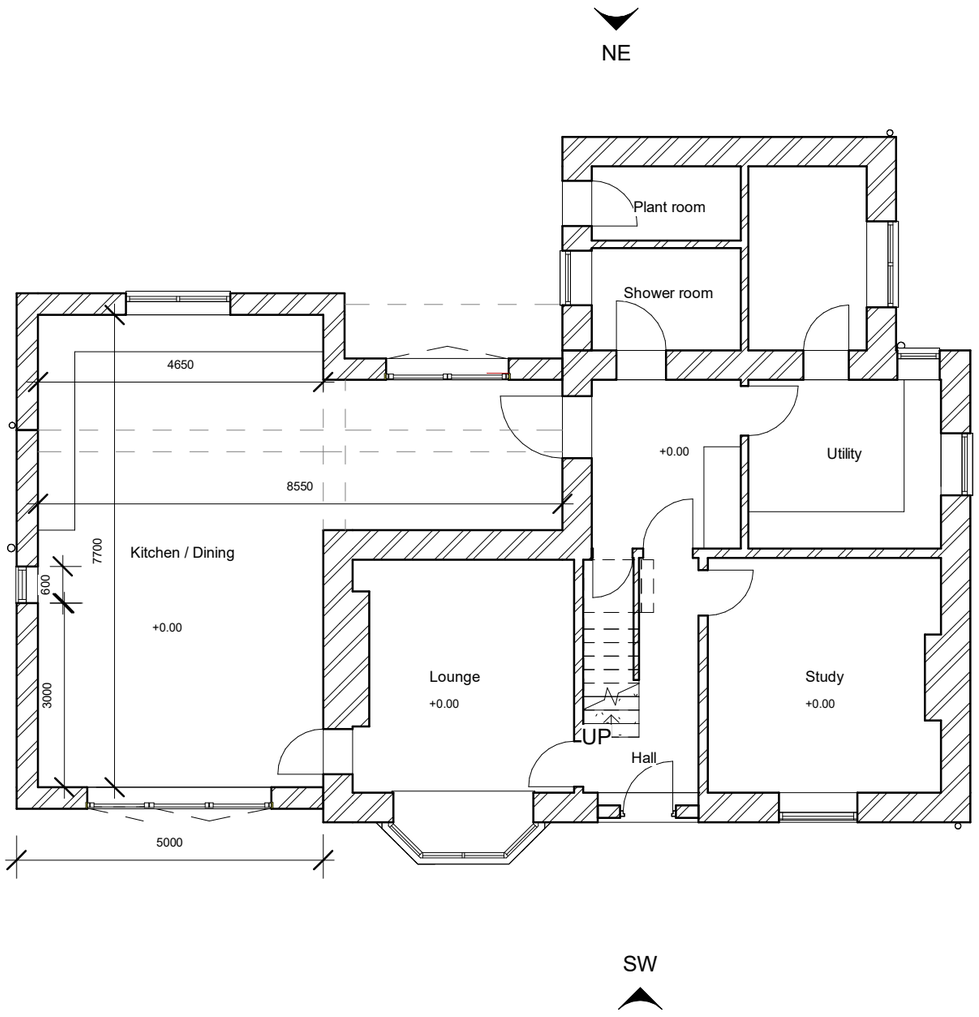

Level 00

1 : 100

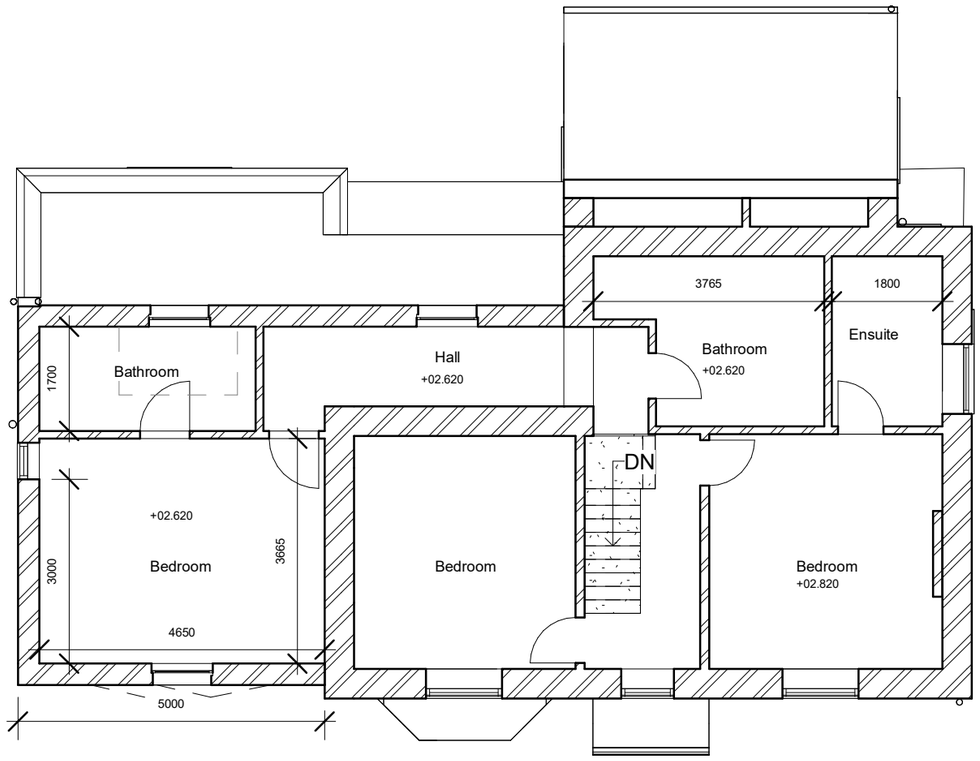

Level 01

1 : 100

0 1 2 3 4 5 10

GRAPHIC SCALE: 1:100

No.	Description	Date
A	Design Amendments	310326
B	Draft Amendments	270526
C	Planning Application	110626
D	Planning Application	250626
E	Planning Application	020726

LANG ARCHITECTS

info@langarchitects.co.uk

PROJECT: The Laurels, Holloway

SHEET: Proposed Plans

CLIENT: Wendy and Charles Andrew

Date: 110326

Project number: 183

Scale (@ A3): 1 : 100

Drawn by: CL

Checked by: CL

DRAWING NUMBER: LA-GP-0001

REV: E

02/07/2026 11:31:36